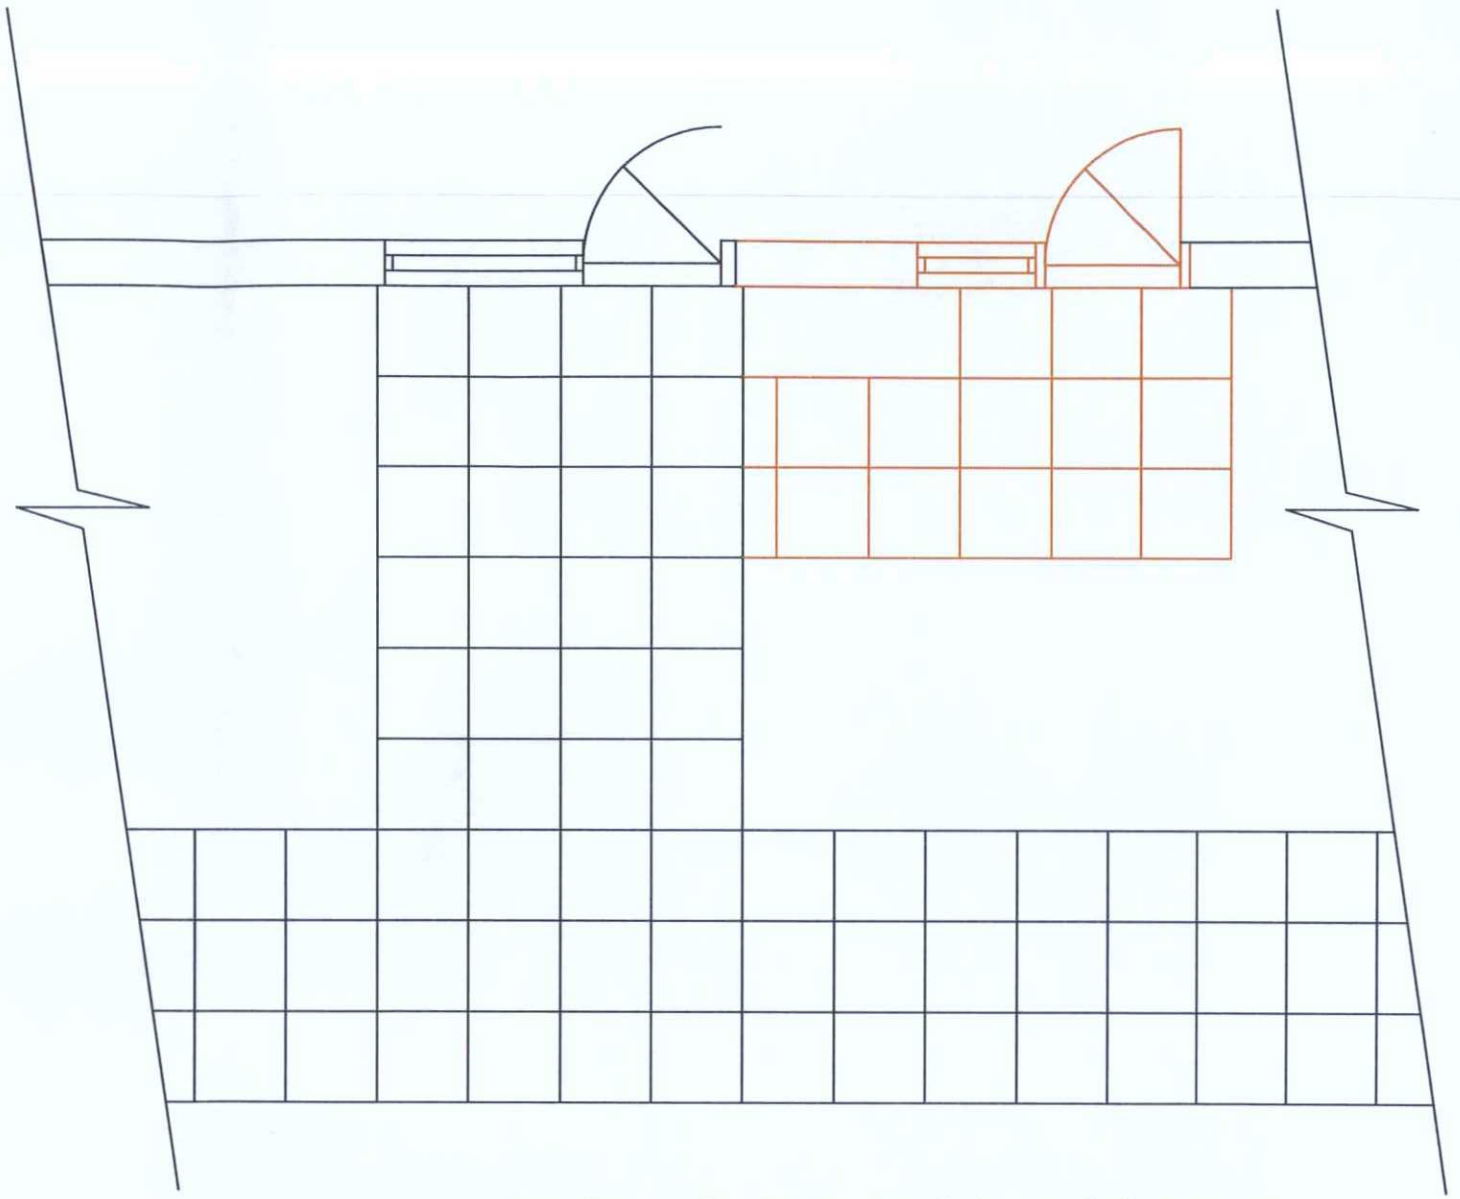


- Create a platform and short length of pathway adjacent the new access door.
- The platform should match the height of the internal floor level and have minimum dimensions of 1500 x 1500mm.
- The platform and pathway should be finished in slip resistant paviors, to match the existing as closely as reasonably possible.
- The surrounding turfed area should be landscaped to slope up to the level of the new platform and pathway.

0 100 200

Mr A Hayes
4 Swinbourne Court
Brighton Rd.
Lancing
BN15 8HX

Access Improvements - plan view

Scale: 1:100
Date: May 2016
Drawn: Mike Peckham

4/SWI

/02

ADUR & WORTHING HOME IMPROVEMENT ASSISTANCE
ADUR & WORTHING COUNCILS
PORTLAND HOUSE
RICHMOND ROAD
WORTHING
BN11 1HS

ADUR & WORTHING
PLANNING SERVICES

PLAN AWDM/ 0881/16

DATE VALID - 7 JUN 2016