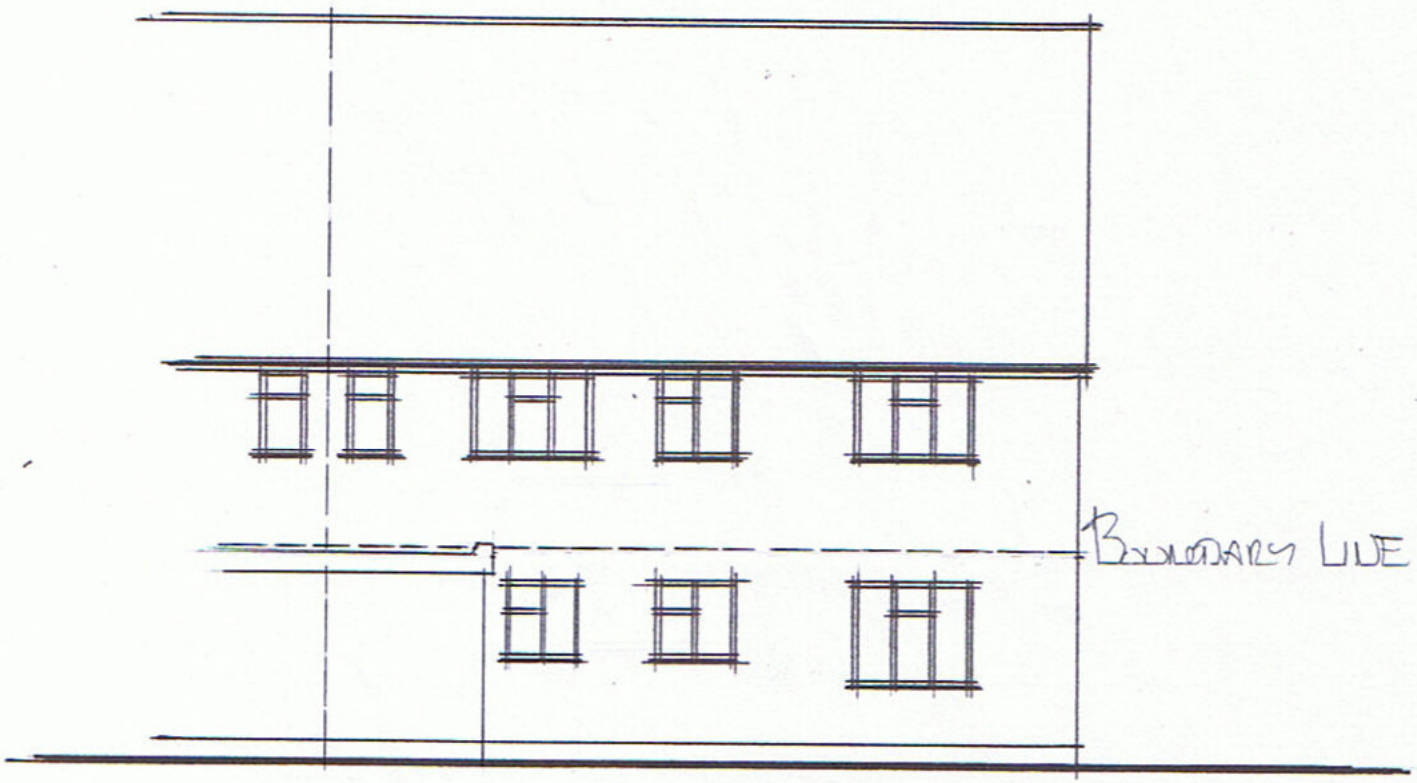

EXISTING REAR ELEVATION 1-100 A4

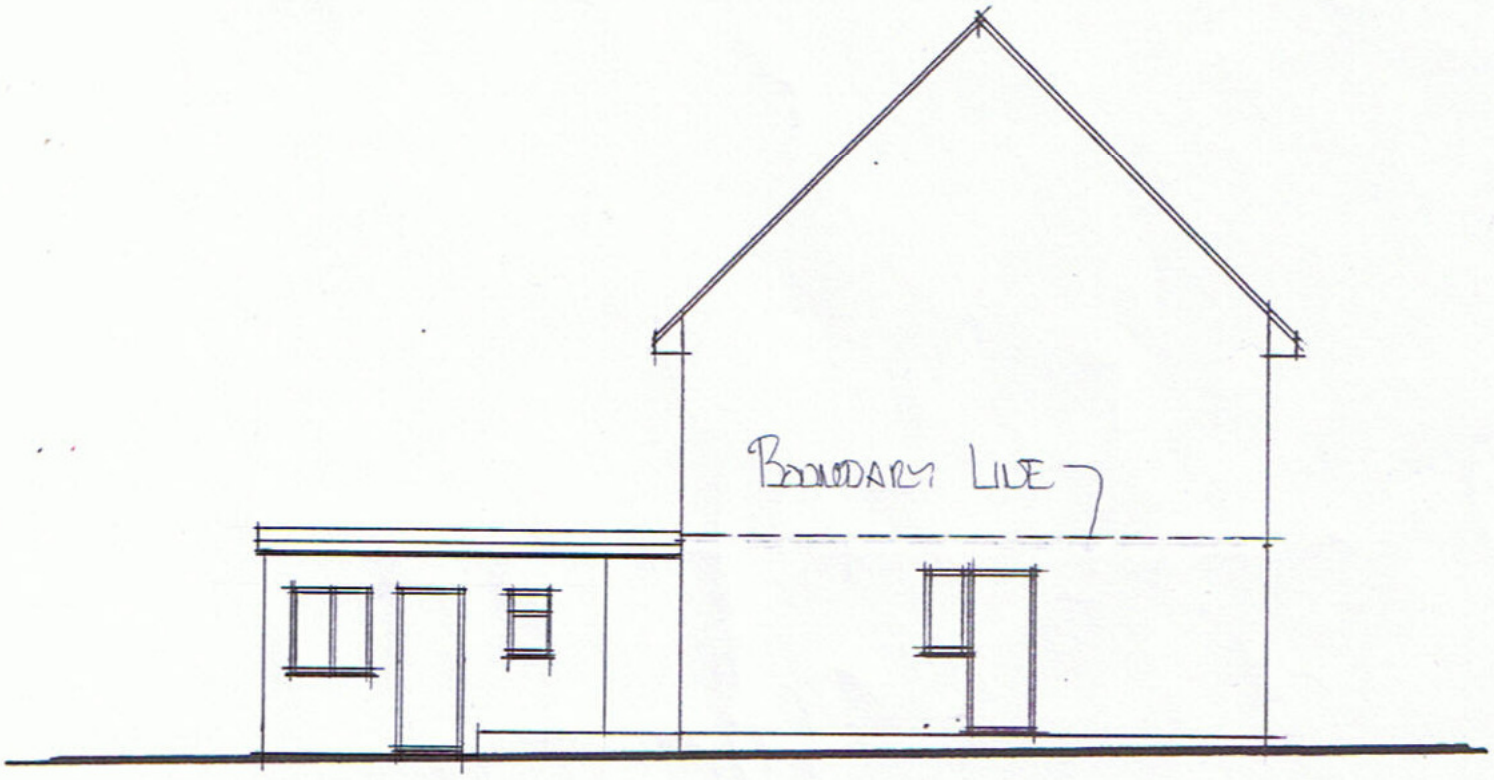

EXISTING SIDE ELEVATION 1-100 A4

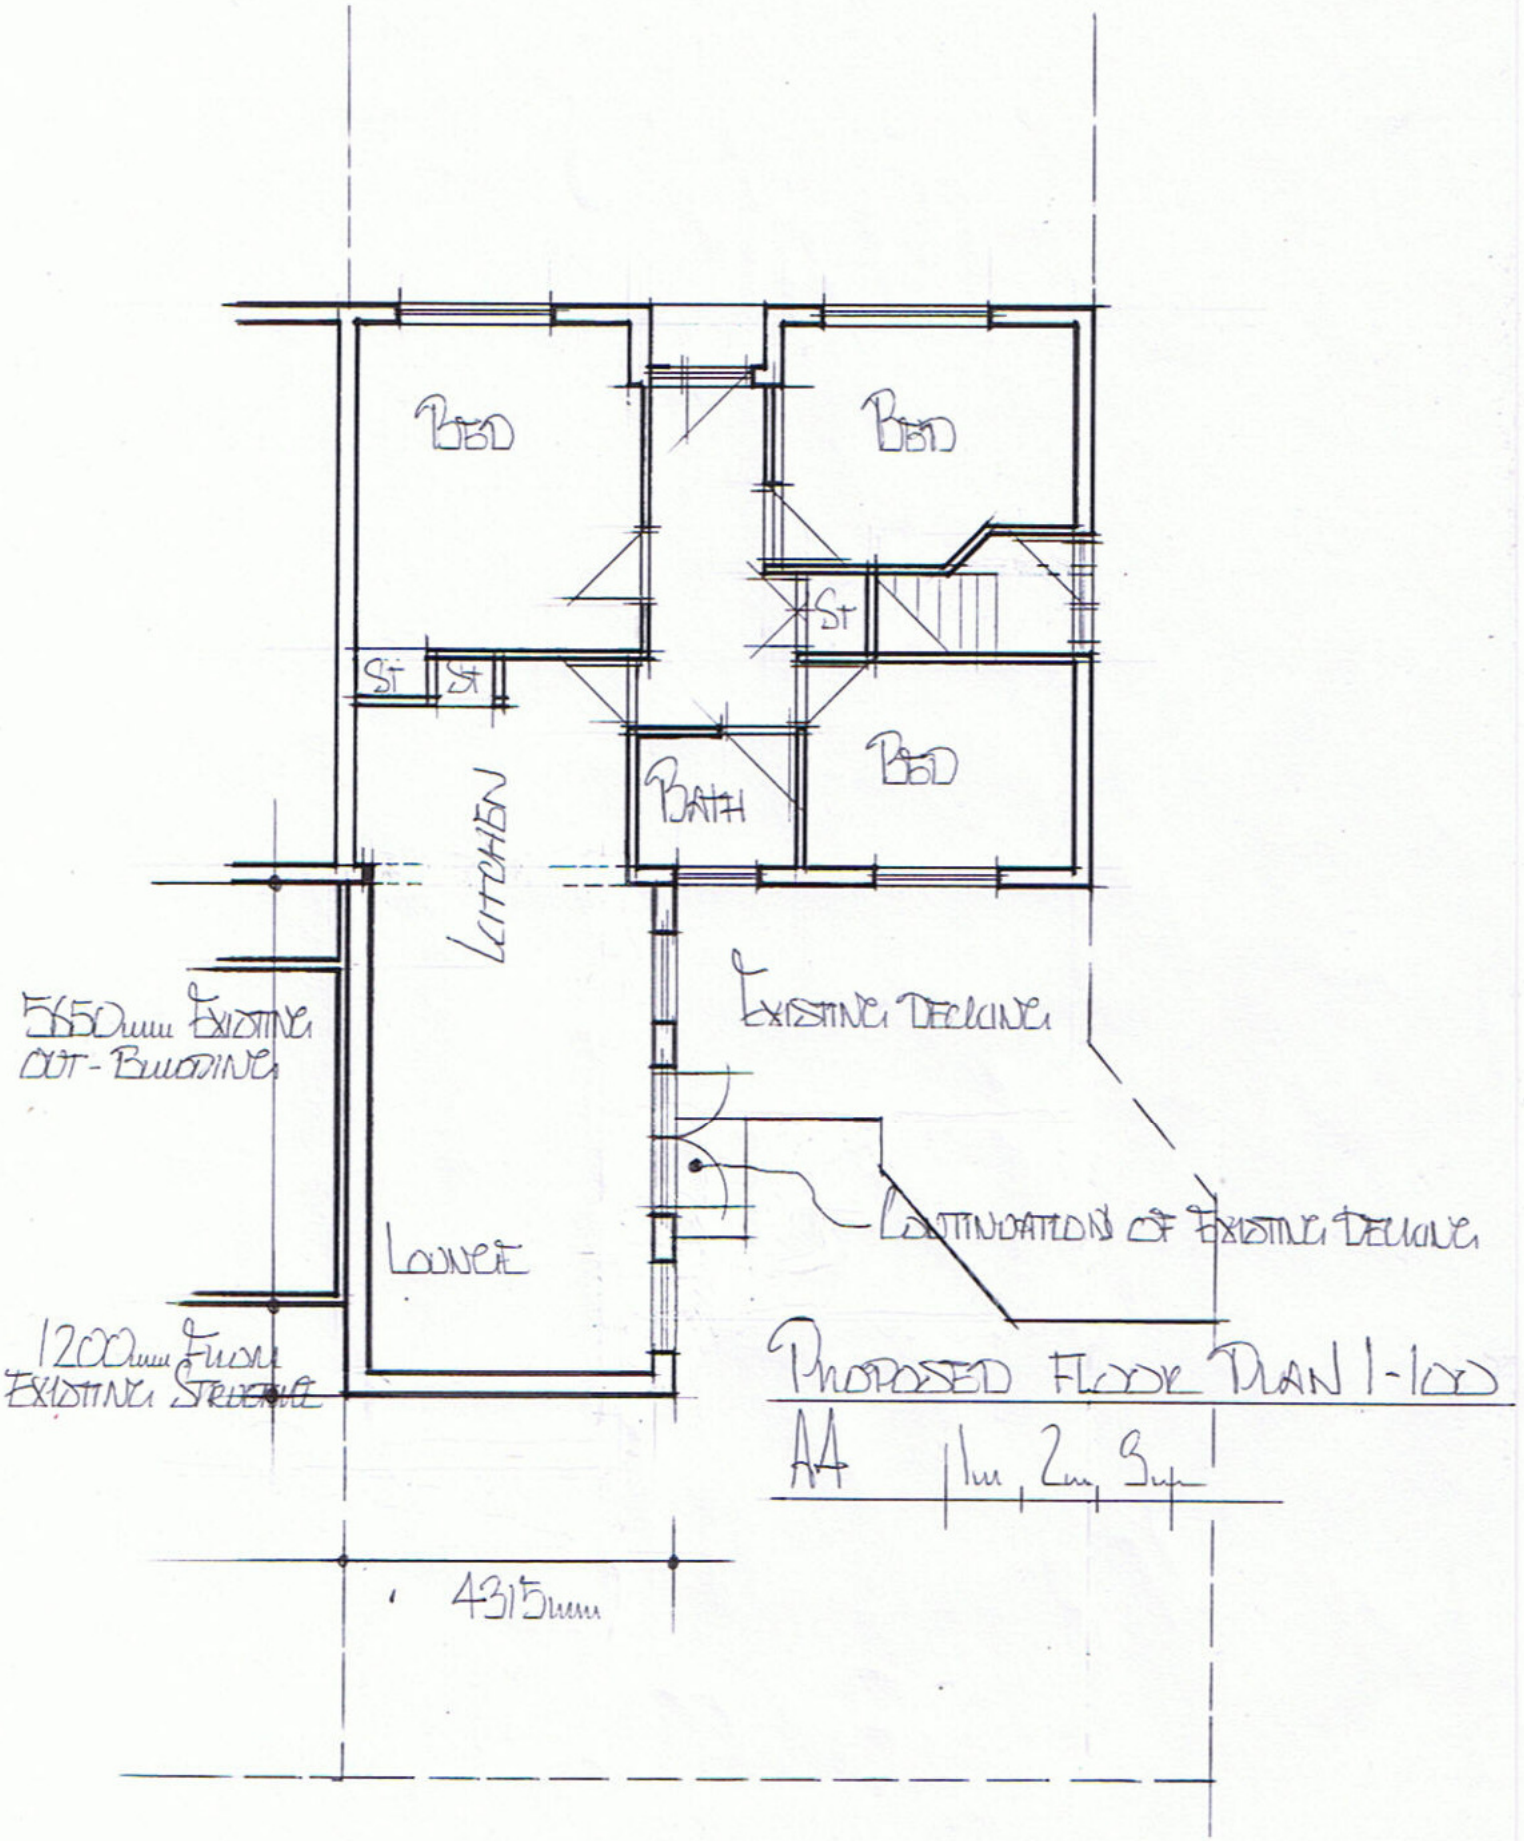

PROPOSED FLOOR PLAN 1-100

AA 1m 2m 3m

PROPOSED REAR ELEVATION 1-100 A4 1m, 2m, 3m

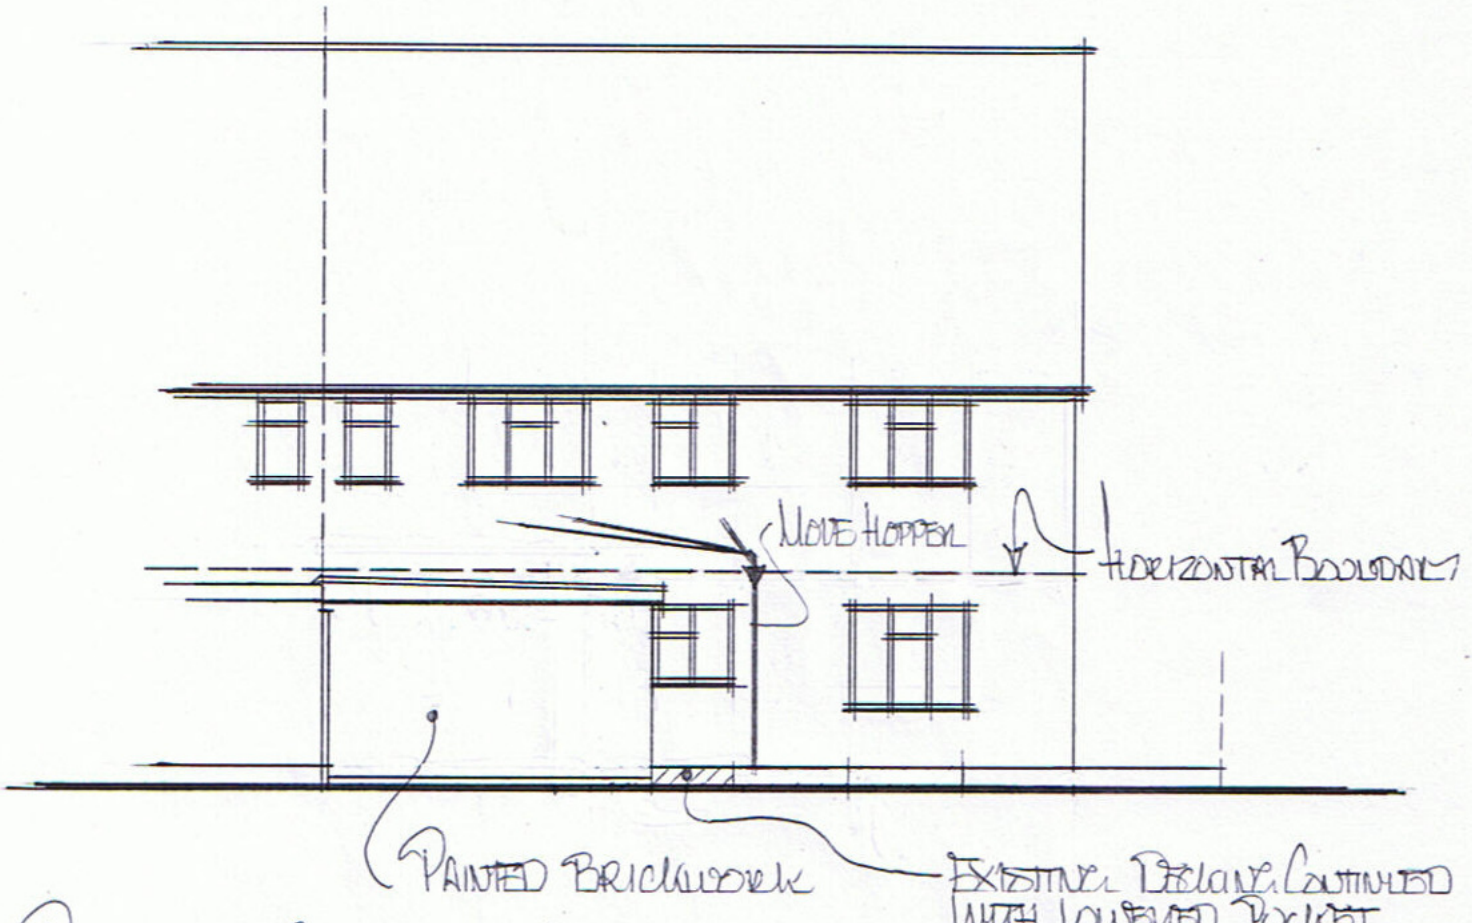

PROPOSED SIDE ELEVATION

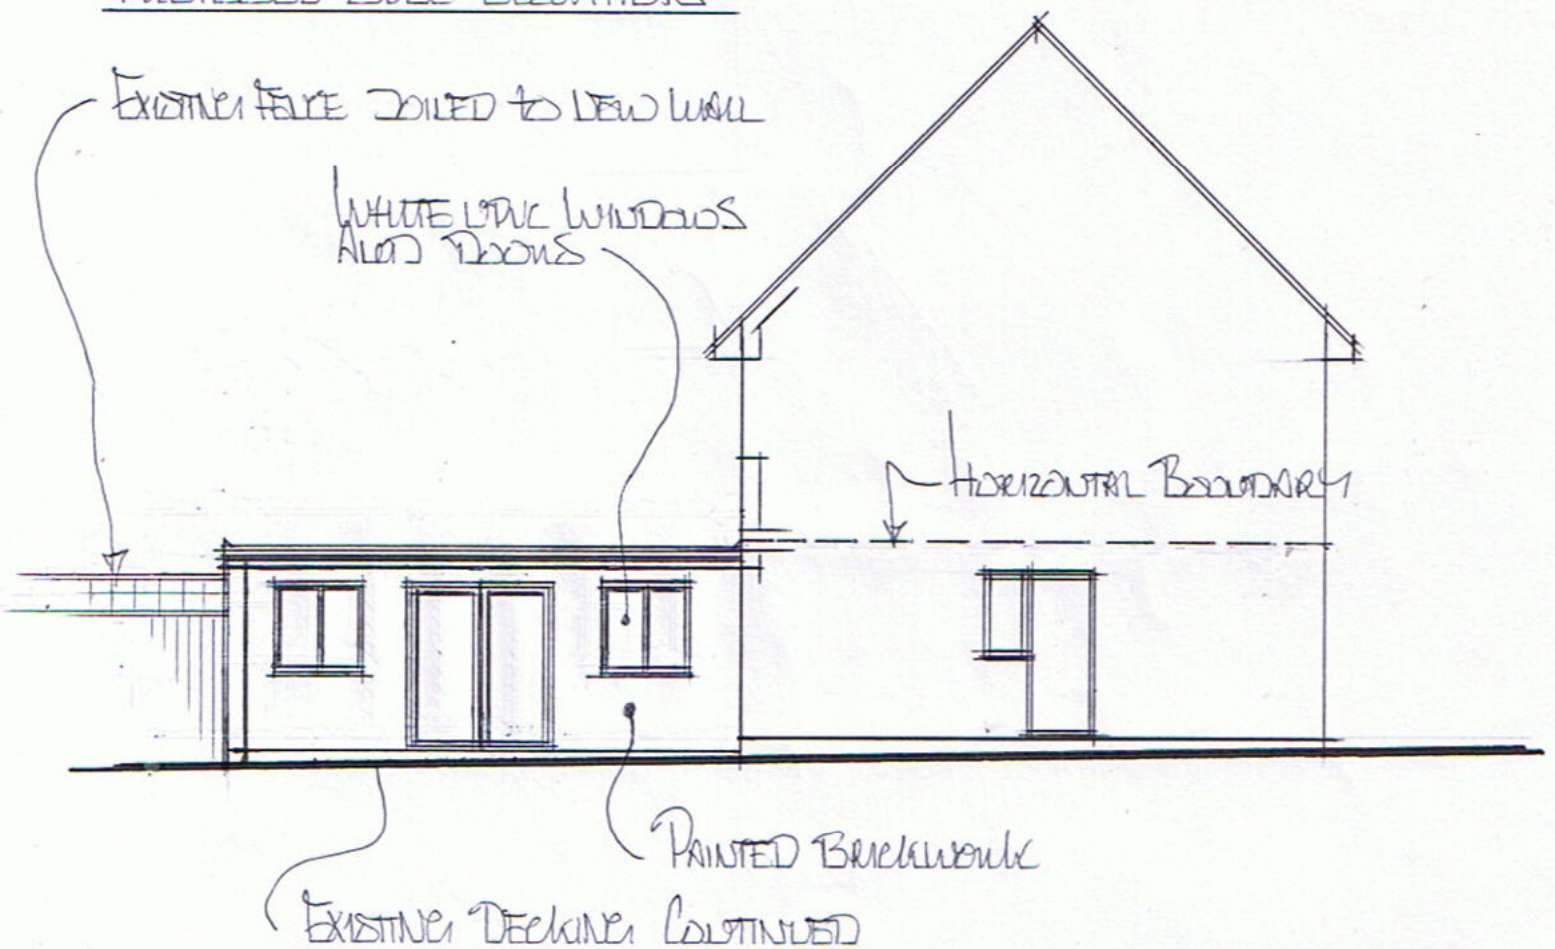

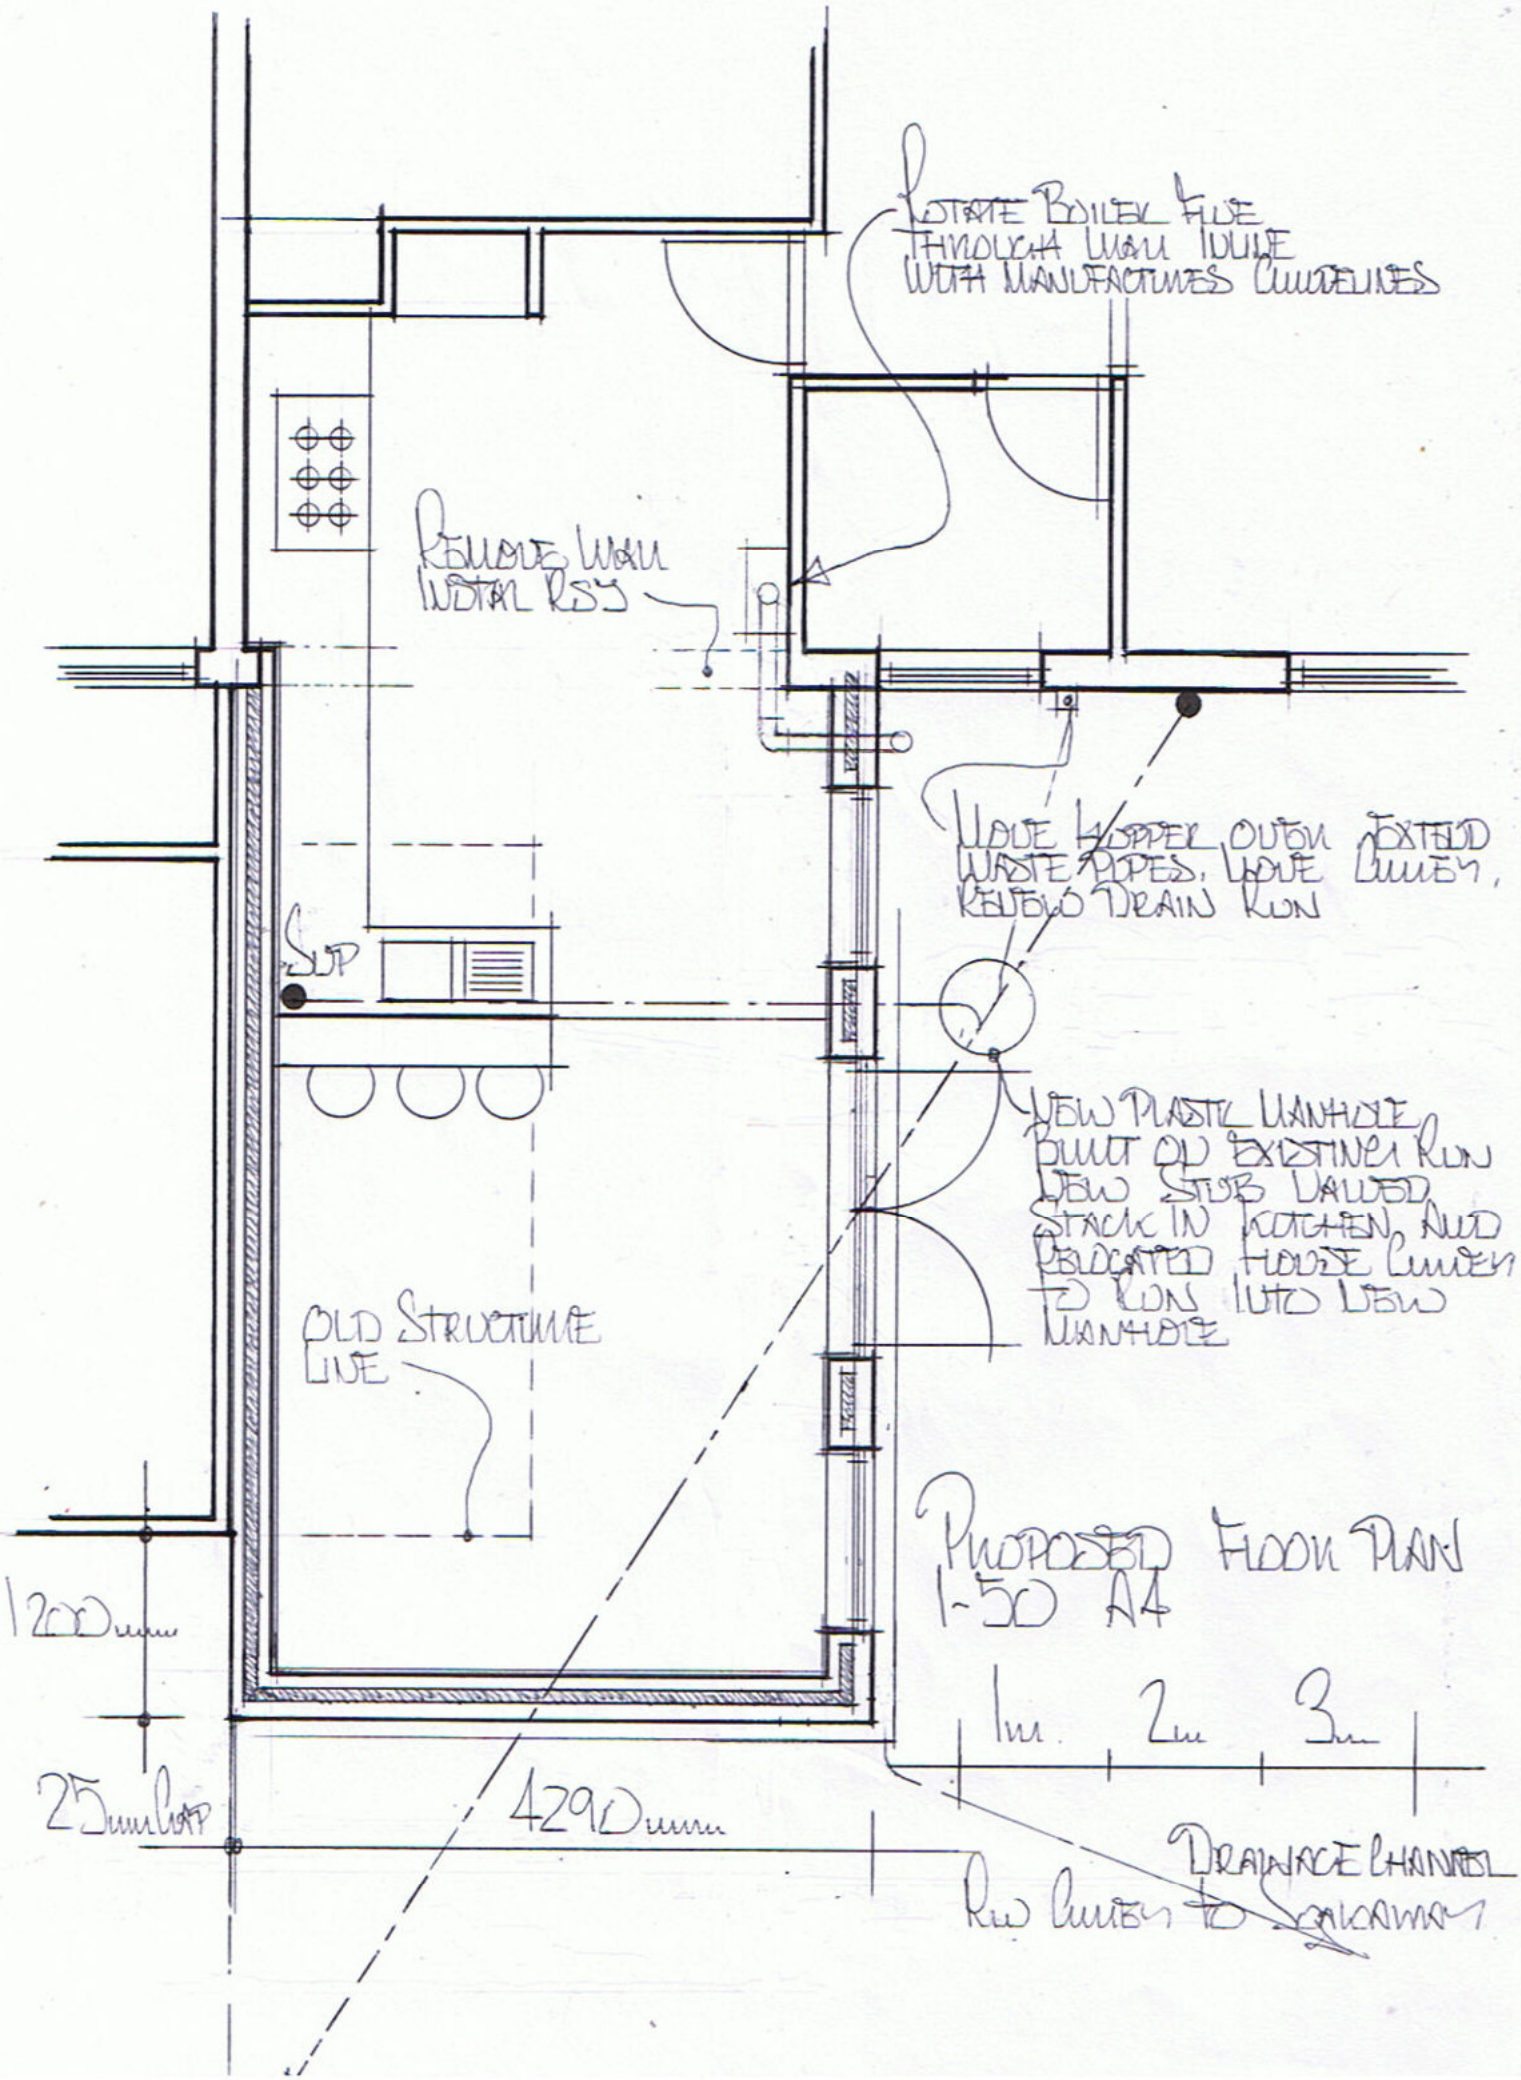
ROTATE BOILER FLUE THROUGH WALL INLINE WITH MANUFACTURES GUIDELINES
REMOVE WALL INSTAL RSJ
MOVE HOPPER OVER EXTEND WASTE PIPES. MOVE GUTTER, REVIEW DRAIN RUN
SUP
NEW PLASTIC MANHOLE BUILT ON EXISTING RUN NEW STUB VALVED STACK IN KITCHEN AND RELOCATED HOUSE GUTTER TO RUN INTO NEW MANHOLE
OLD STRUCTURE LINE
PROPOSED FLOOR PLAN 1-50 A4
1200mm
1m
2m
3m
25mm GAP
4290mm
DRAINAGE CHANNEL
RW GUTTER TO SOAKAWAY

SECTION VIEW 1-50 SCALE A4

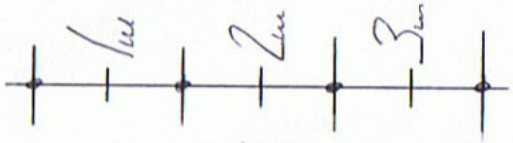

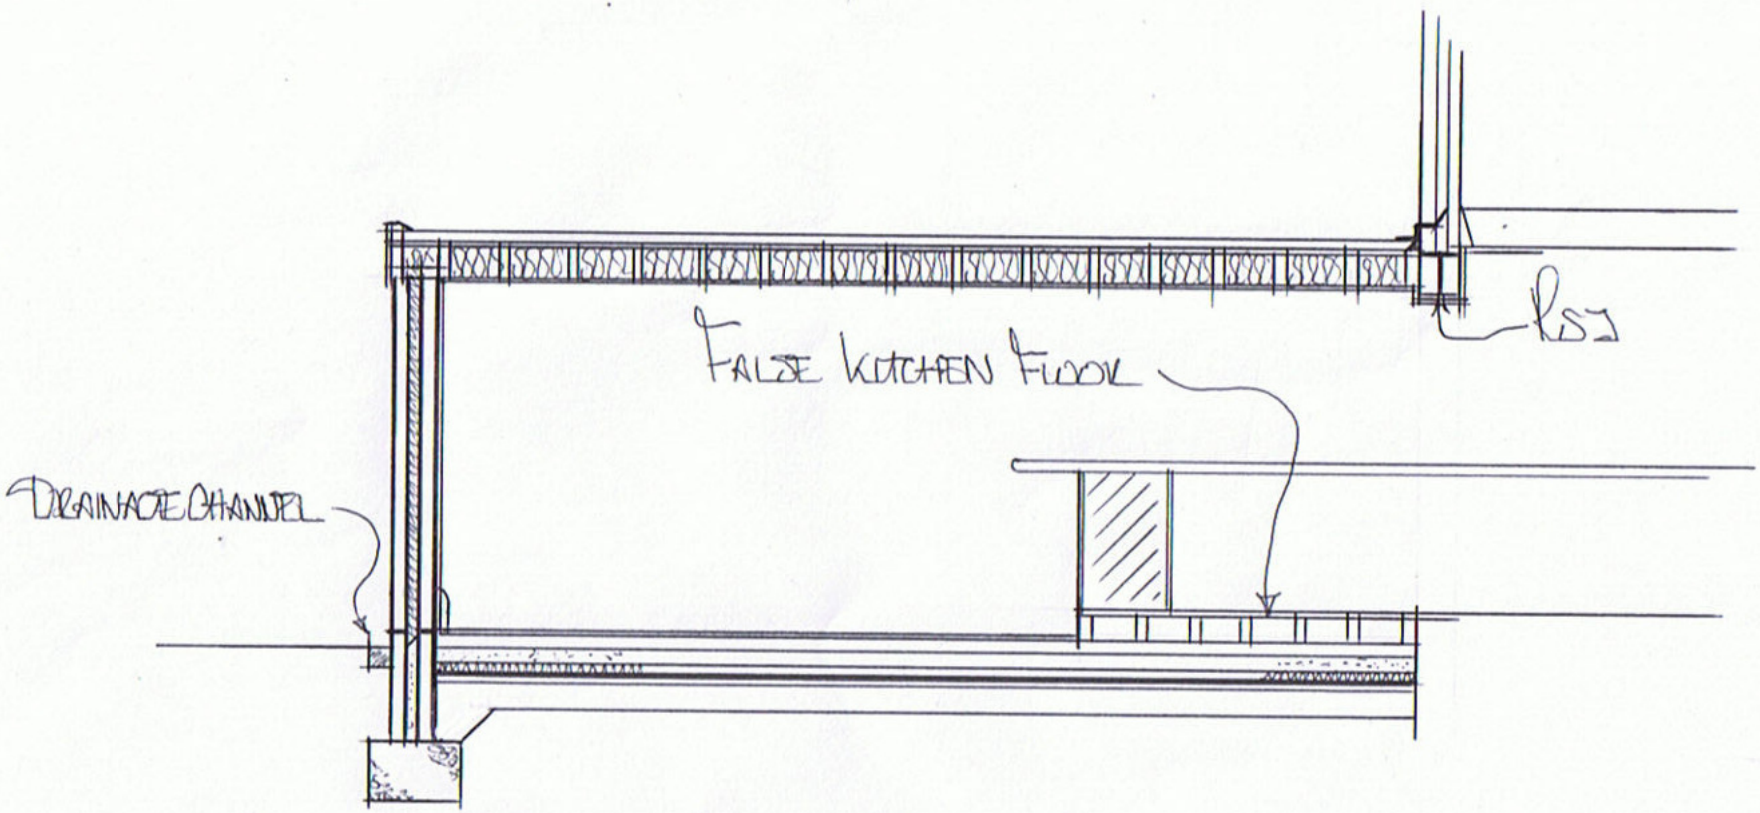

SECTION VIEW 1-50 SCALE A4

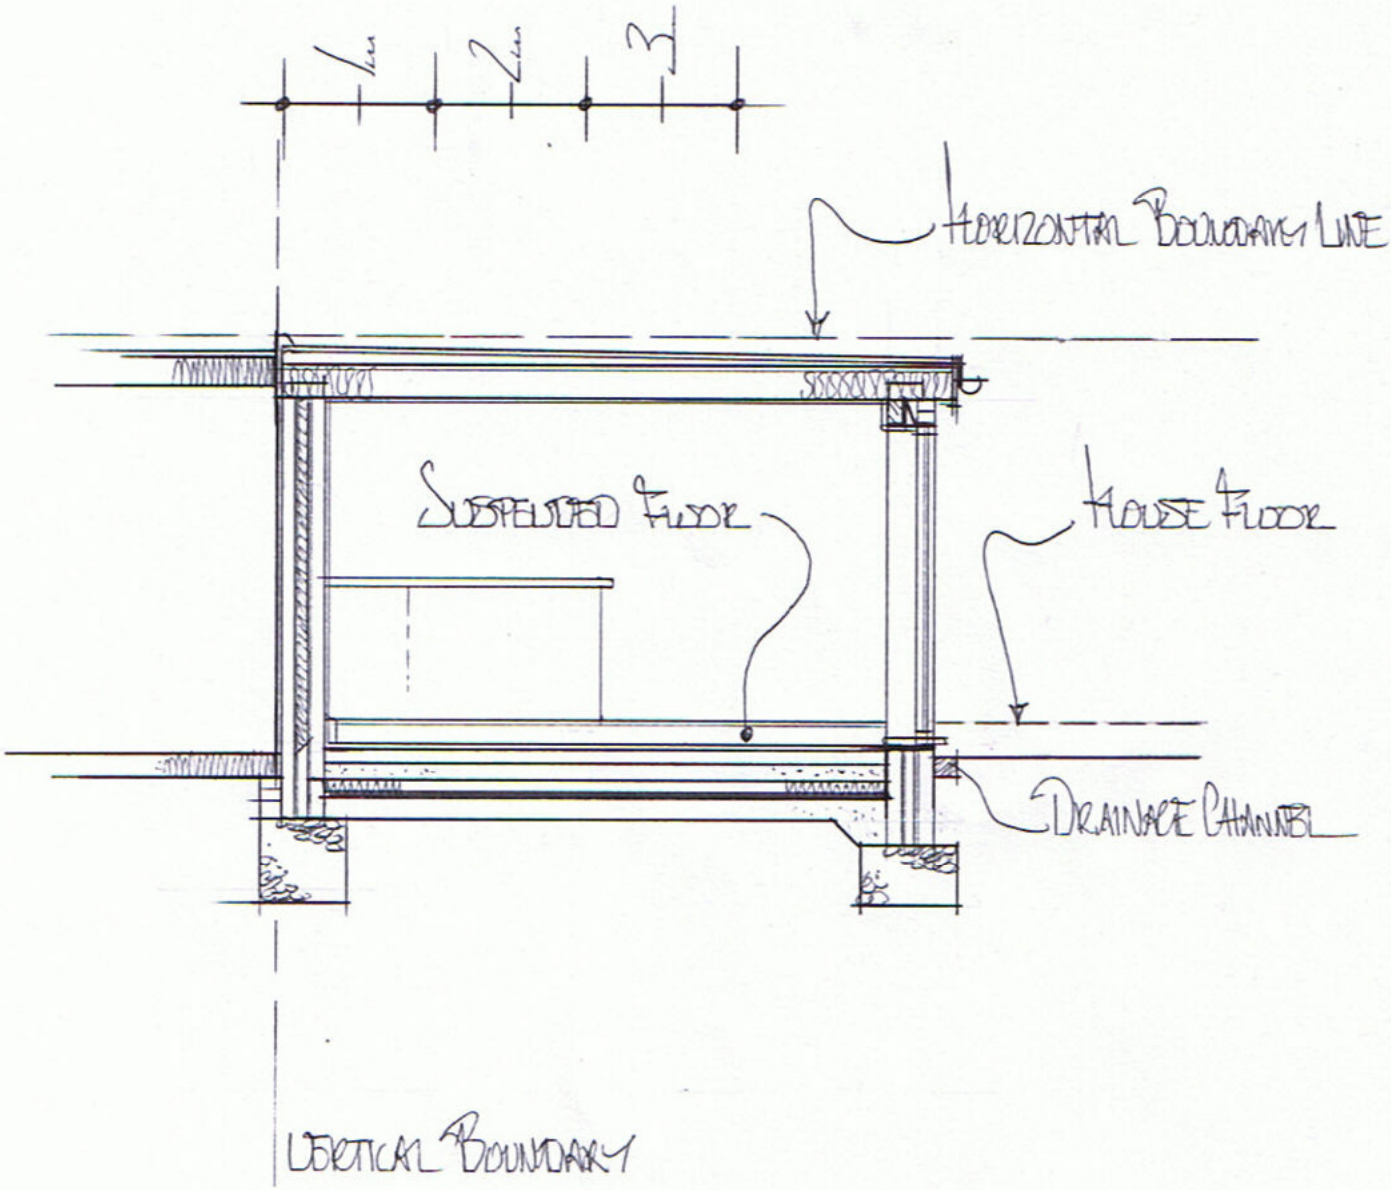

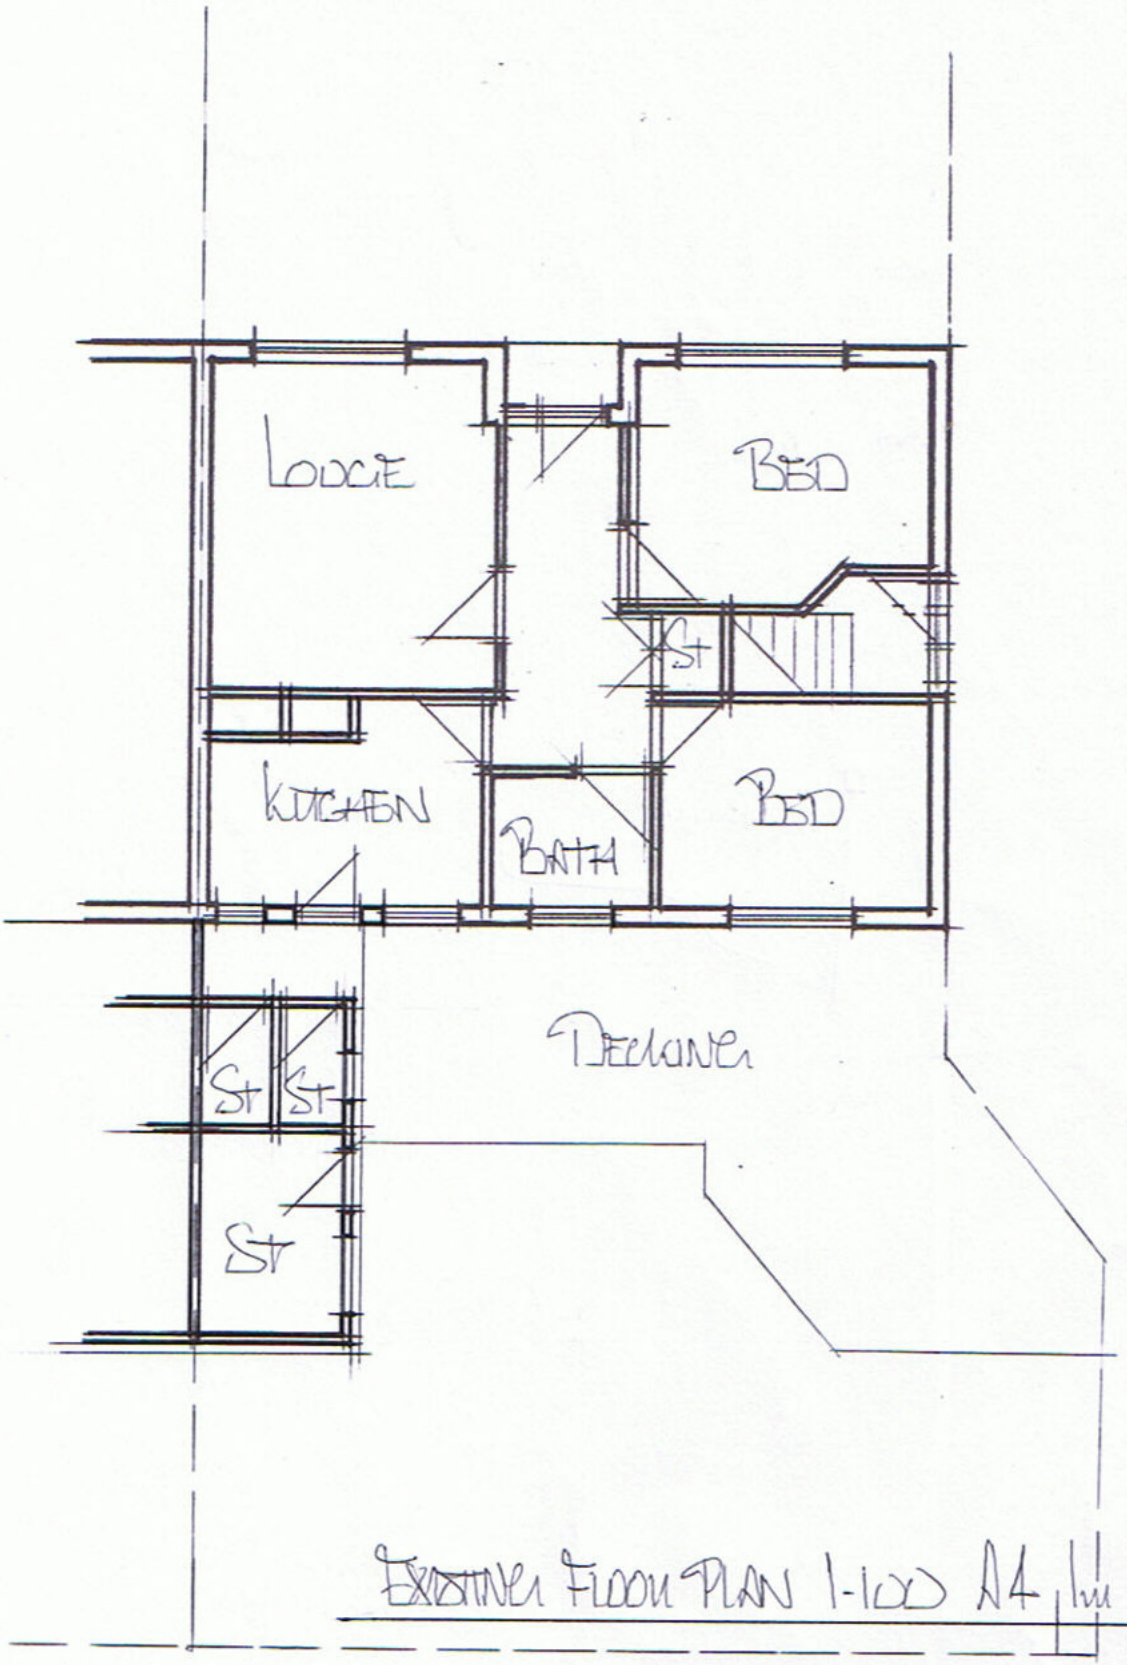

EXISTING FLOOR PLAN 1-100 A4 1m 2m 3m