

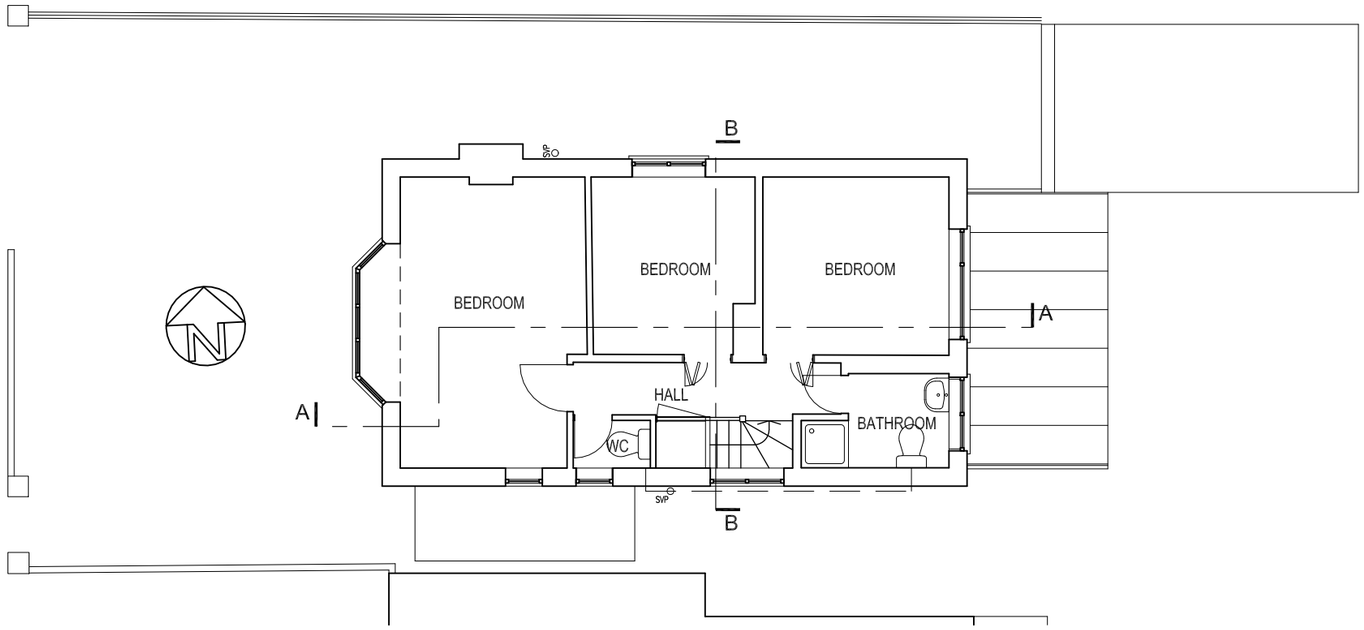



FIRST FLOOR PLAN

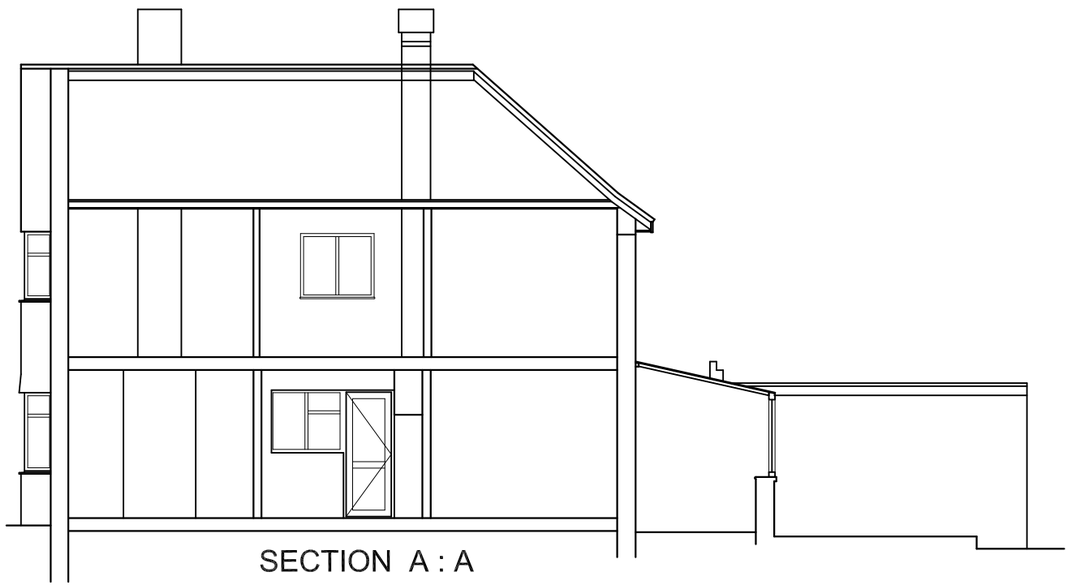

SECTION A : A

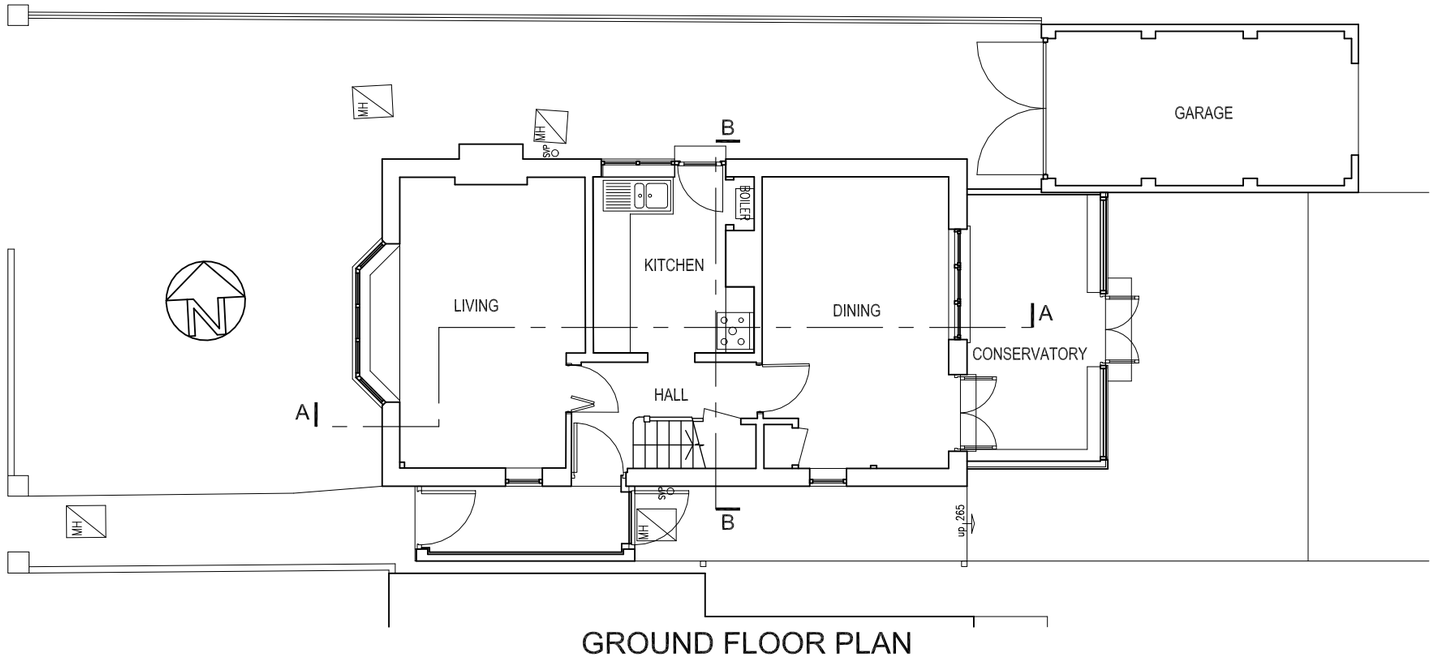

GROUND FLOOR PLAN

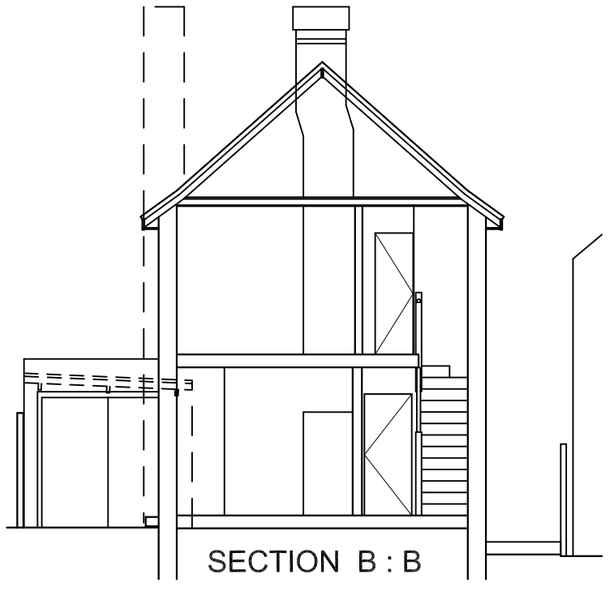

SECTION B : B

10 metres @ 1:100 on A3

1 metre @ 1:100 on A3

rev. date

These drawings should be approved by Local Authority Building Control or other appropriate checking Authority prior to commencement of the work.

No dimensions to be scaled from this drawing.
All dimensions to be checked on site.
This drawing is copyright.

client
Mr & Mrs Carroll Holdway

project
16 The Drive
Southwick

drawing
Existing Plans & Sections

scale 1:100@A3 date 20.09.10

drawn BBB


9 Kenton Road
Hove, East Sussex
BN3 4PG
tel: 01273 298217
fax: 01273 298217
e-mail: info@clairehaigharchitects.co.uk

Claire Haigh
Associates Ltd

CH 387 /002 rev.




FRONT (WEST) ELEVATION

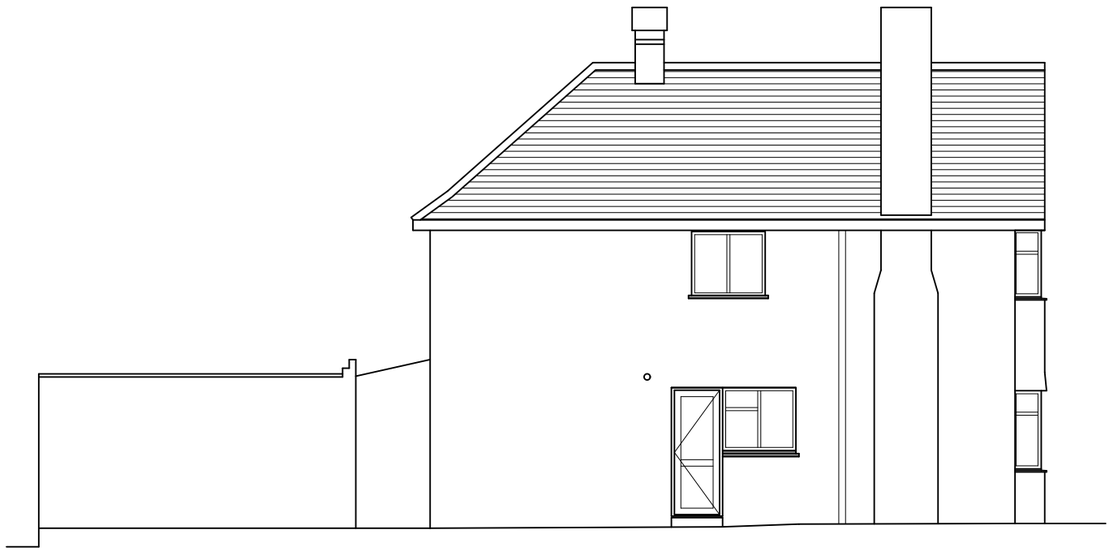

SIDE (NORTH) ELEVATION



REAR (EAST) ELEVATION

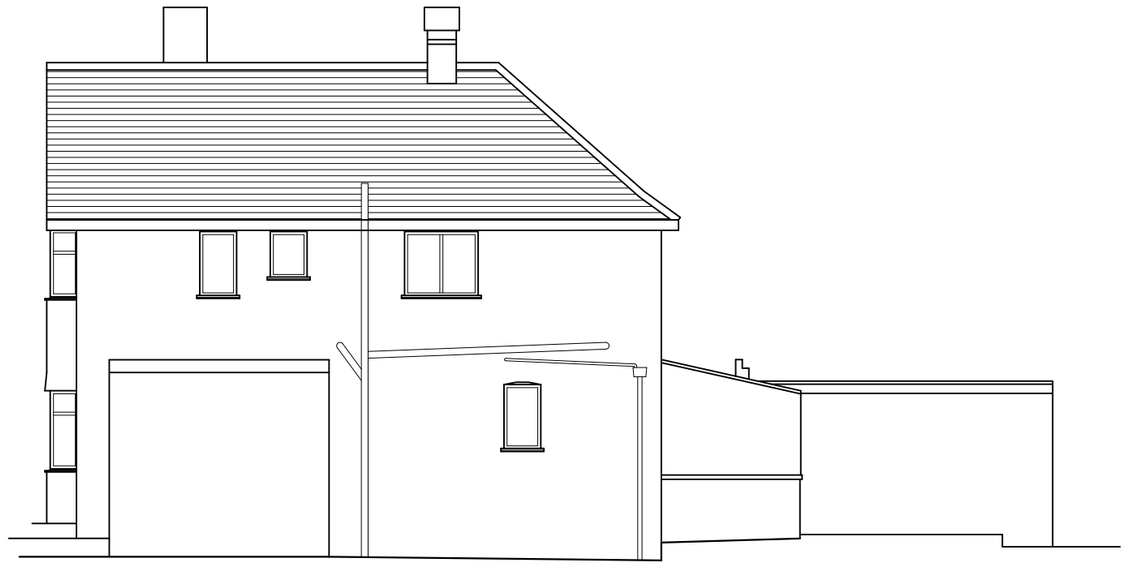

SIDE (SOUTH) ELEVATION

10 metres @ 1:100 on A3

1 metre @ 1:100 on A3

rev.	date

These drawings should be approved by Local Authority Building Control or other appropriate checking Authority prior to commencement of the work.

No dimensions to be scaled from this drawing.
All dimensions to be checked on site.
This drawing is copyright.

client
Mr & Mrs Holdway

project
16 The Drive
Southwick

drawing
Existing Elevations

scale 1:100@A3 date 20.09.10

drawn BBB

9 Kenton Road
Hove, East Sussex
BN3 4PG
tel: 01273 298217
fax: 01273 298217
e-mail: info@clairehaigharchitects.co.uk

Claire Haigh
Associates Ltd

CH 387 /003 rev.