


Location Plan 1:1250

100 metres @ 1:1250 on A4

10 metres @ 1:1250 on A4

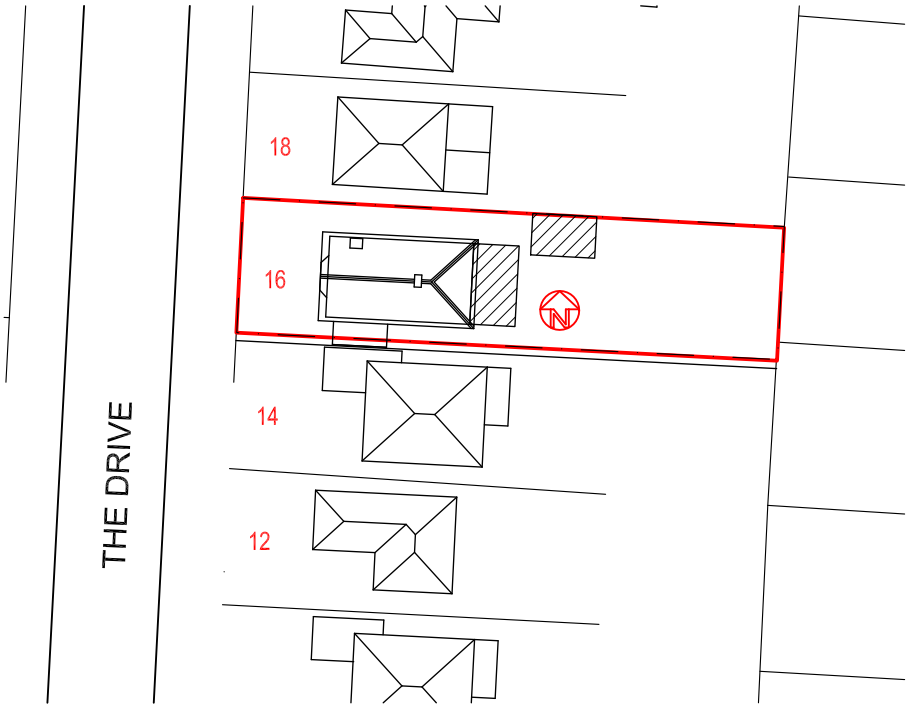

Block Plan 1:500

50 metres @ 1:500 on A4

10 metres @ 1:500 on A4

rev.	date

These drawings should be approved by Local Authority Building Control or other appropriate checking Authority prior to commencement of the work.

No dimensions to be scaled from this drawing. All dimensions to be checked on site. This drawing is copyright.

client: Mr & Mrs Carroll Holdway

project: 16 The Drive Southwick

drawing: Location & Block Plans

scale: as shown@A4 date: 20.09.10

drawn: BBB

9 Kenton Road
Hove, East Sussex
BN3 4PG
tel: 01273 298217
fax: 01273 298217
e-mail: info@clairehaighharchitects.co.uk

Claire Haigh Associates Ltd

CH 387 /001 rev.