CDM 2015 Health & Safety Information:

This information relates only to 'Significant Hazards' identified on this drawing and is to be read in conjunction with the Designer's Risk Assessment Register.

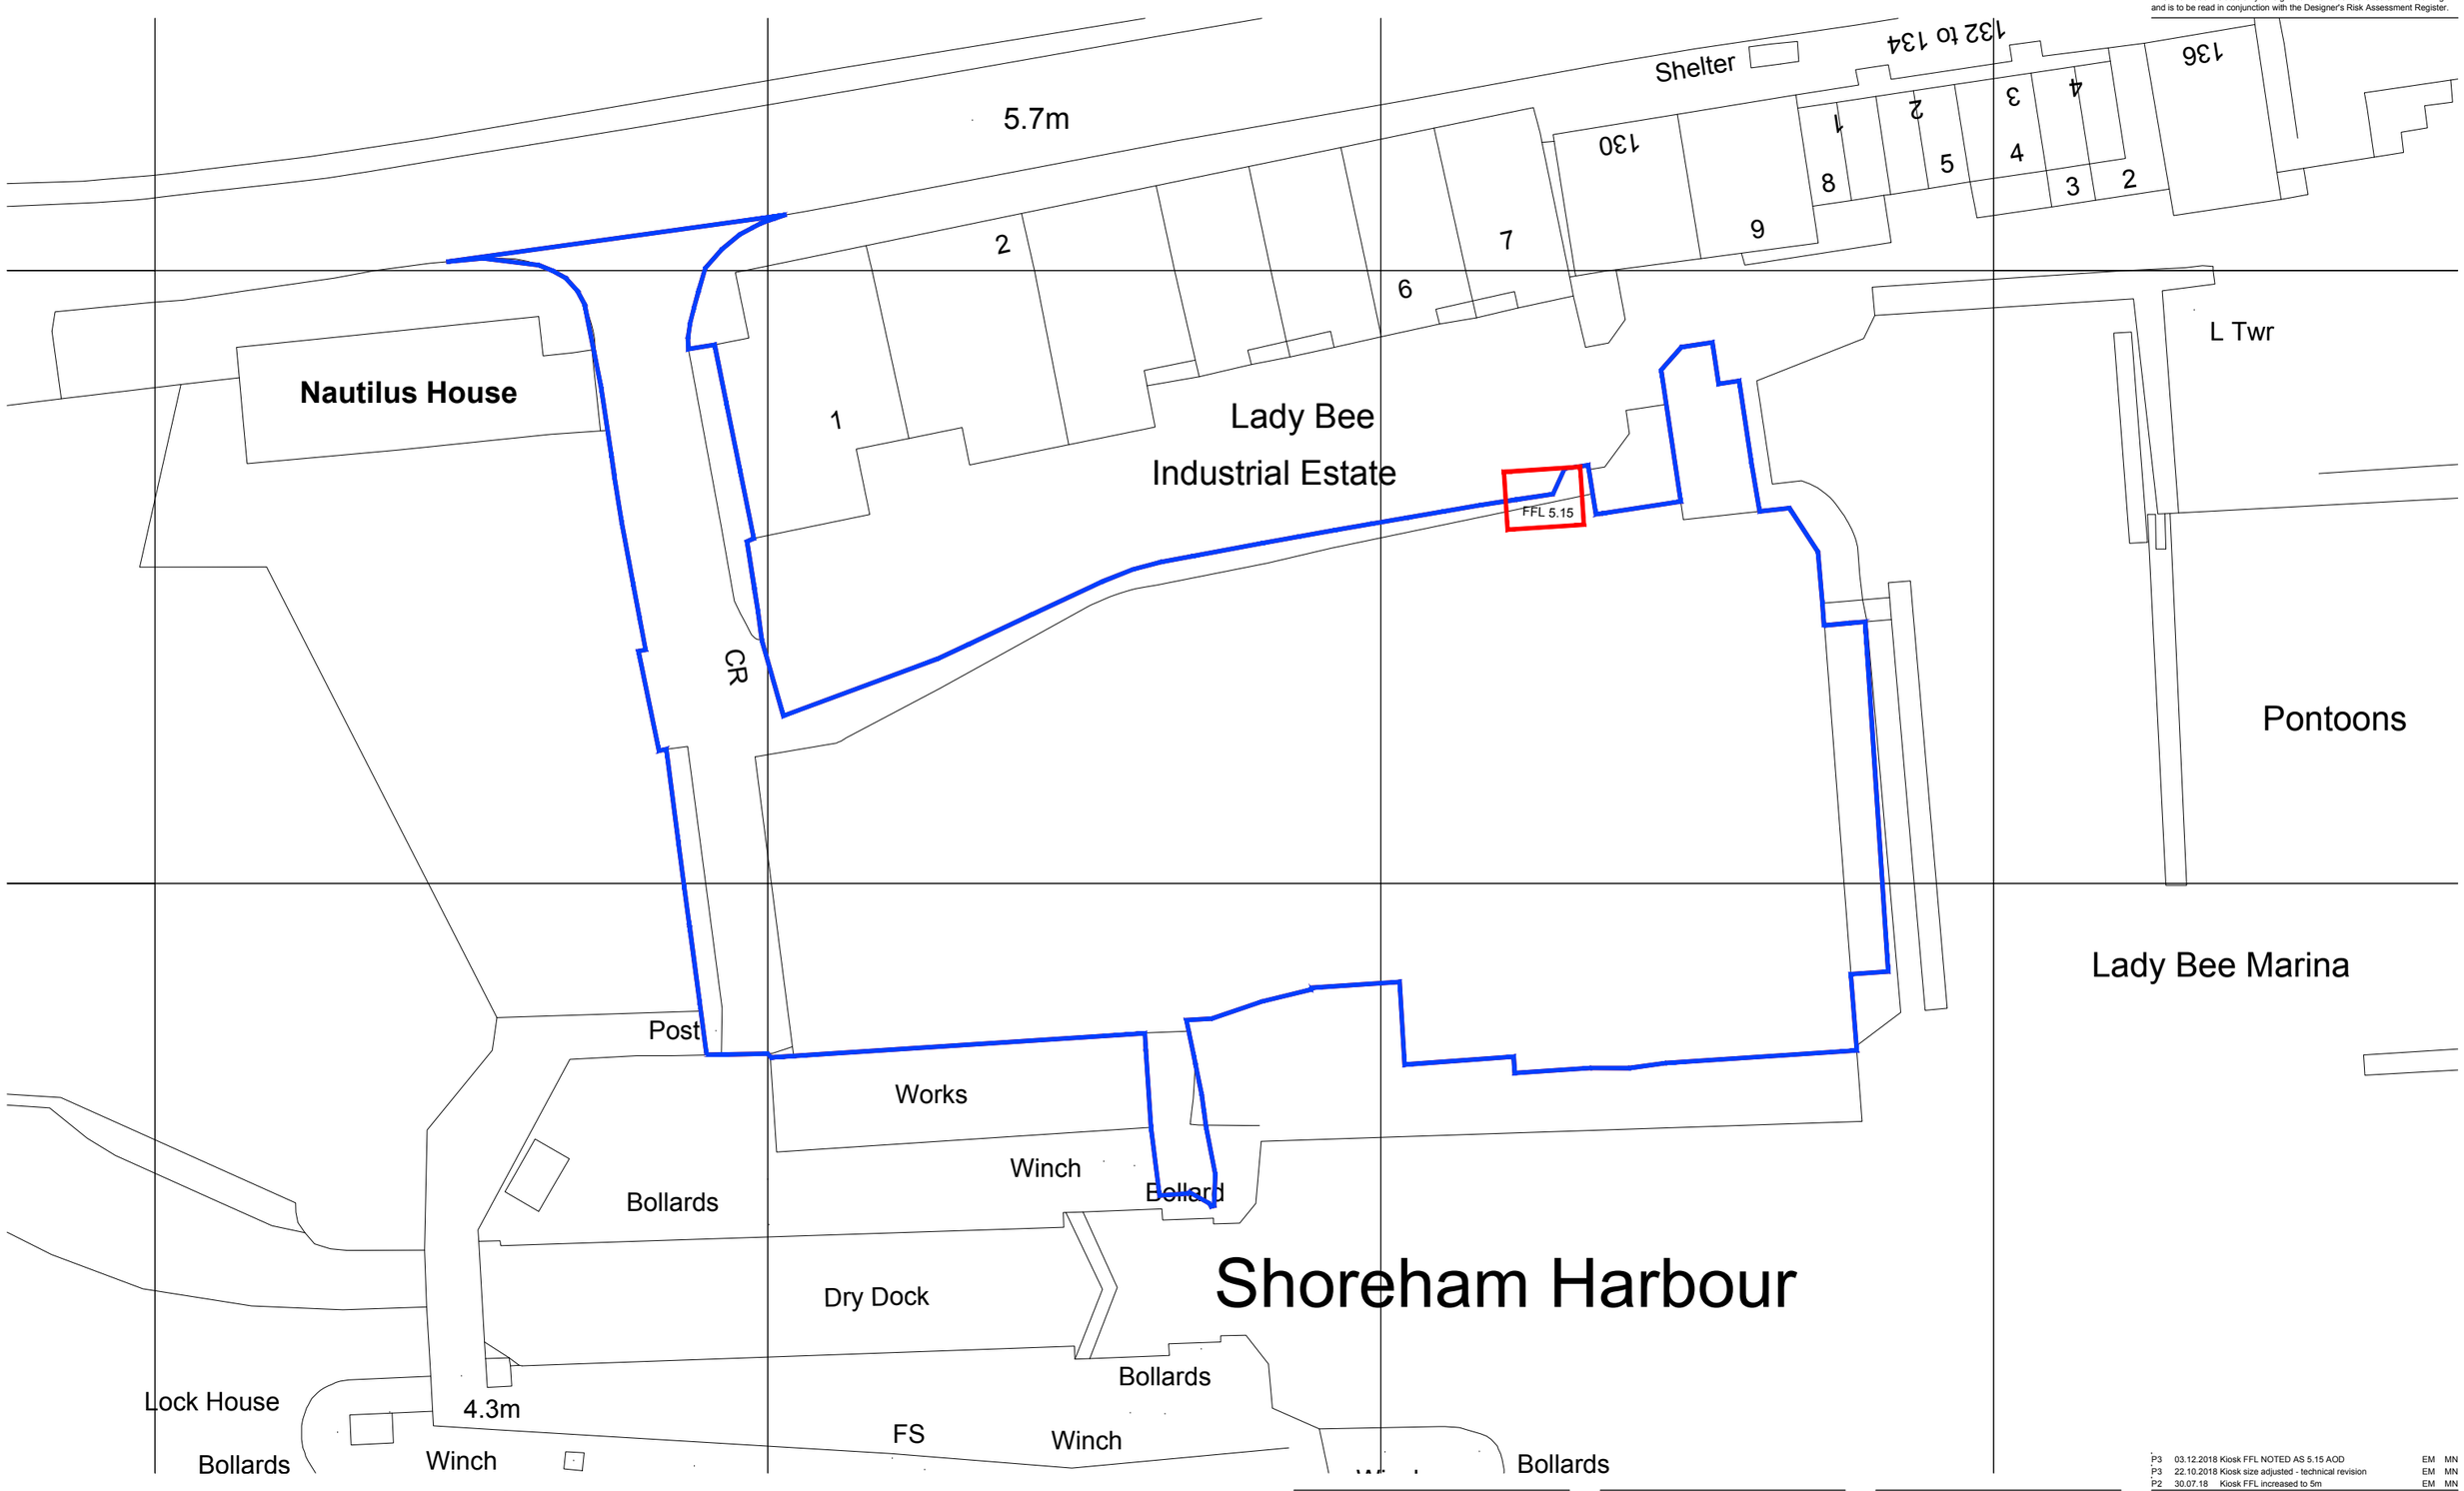

BLOCK PLAN

Rev	Date	Revision Details	Dr	Ch
P3	03.12.2018	Kiosk FFL NOTED AS 5.15 AOD	EM	MN
P3	22.10.2018	Kiosk size adjusted - technical revision	EM	MN
P2	30.07.18	Kiosk FFL increased to 5m	EM	MN

Client's Name: Shoreham Harbour

Drawing Title: Block Plan - landlords kiosk

Job Title: Lady Bee Enterprise Centre

Scale: 1:500 @ A3 (metres 5 10 15 20)

Drawn	Checked	Date
EM	MG	10.07.2018

Job No	Drawing No	Rev
6488	021	P4

Status: APPROVAL

London: 76 Great Suffolk Street, London, SE1 0BL
T 0207 928 2773 E london@ecearchitecture.com
Sussex: Brooklyn Chambers, 11 Goring Road, Worthing, West Sussex, BN12 4AP
T 01903 248777 E sussex@ecearchitecture.com
Bristol: Westworks, St. Nicholas House, 31-34 High Street, Bristol, BS1 2AW
T 0117 315 8557 E bristol@ecewestworks.com
ECE Architecture www.ecearchitecture.com

CAD Plot date: 3/12/2018 - 11:55:20 — 6488 pl block plan - landlords kiosk.dwg

© ECE Architecture Limited. No dimensions to be scaled from drawing except for the purposes of Planning Applications. The contractor should check all dimensions on site. It is the contractors responsibility to ensure compliance with Building Regulations.