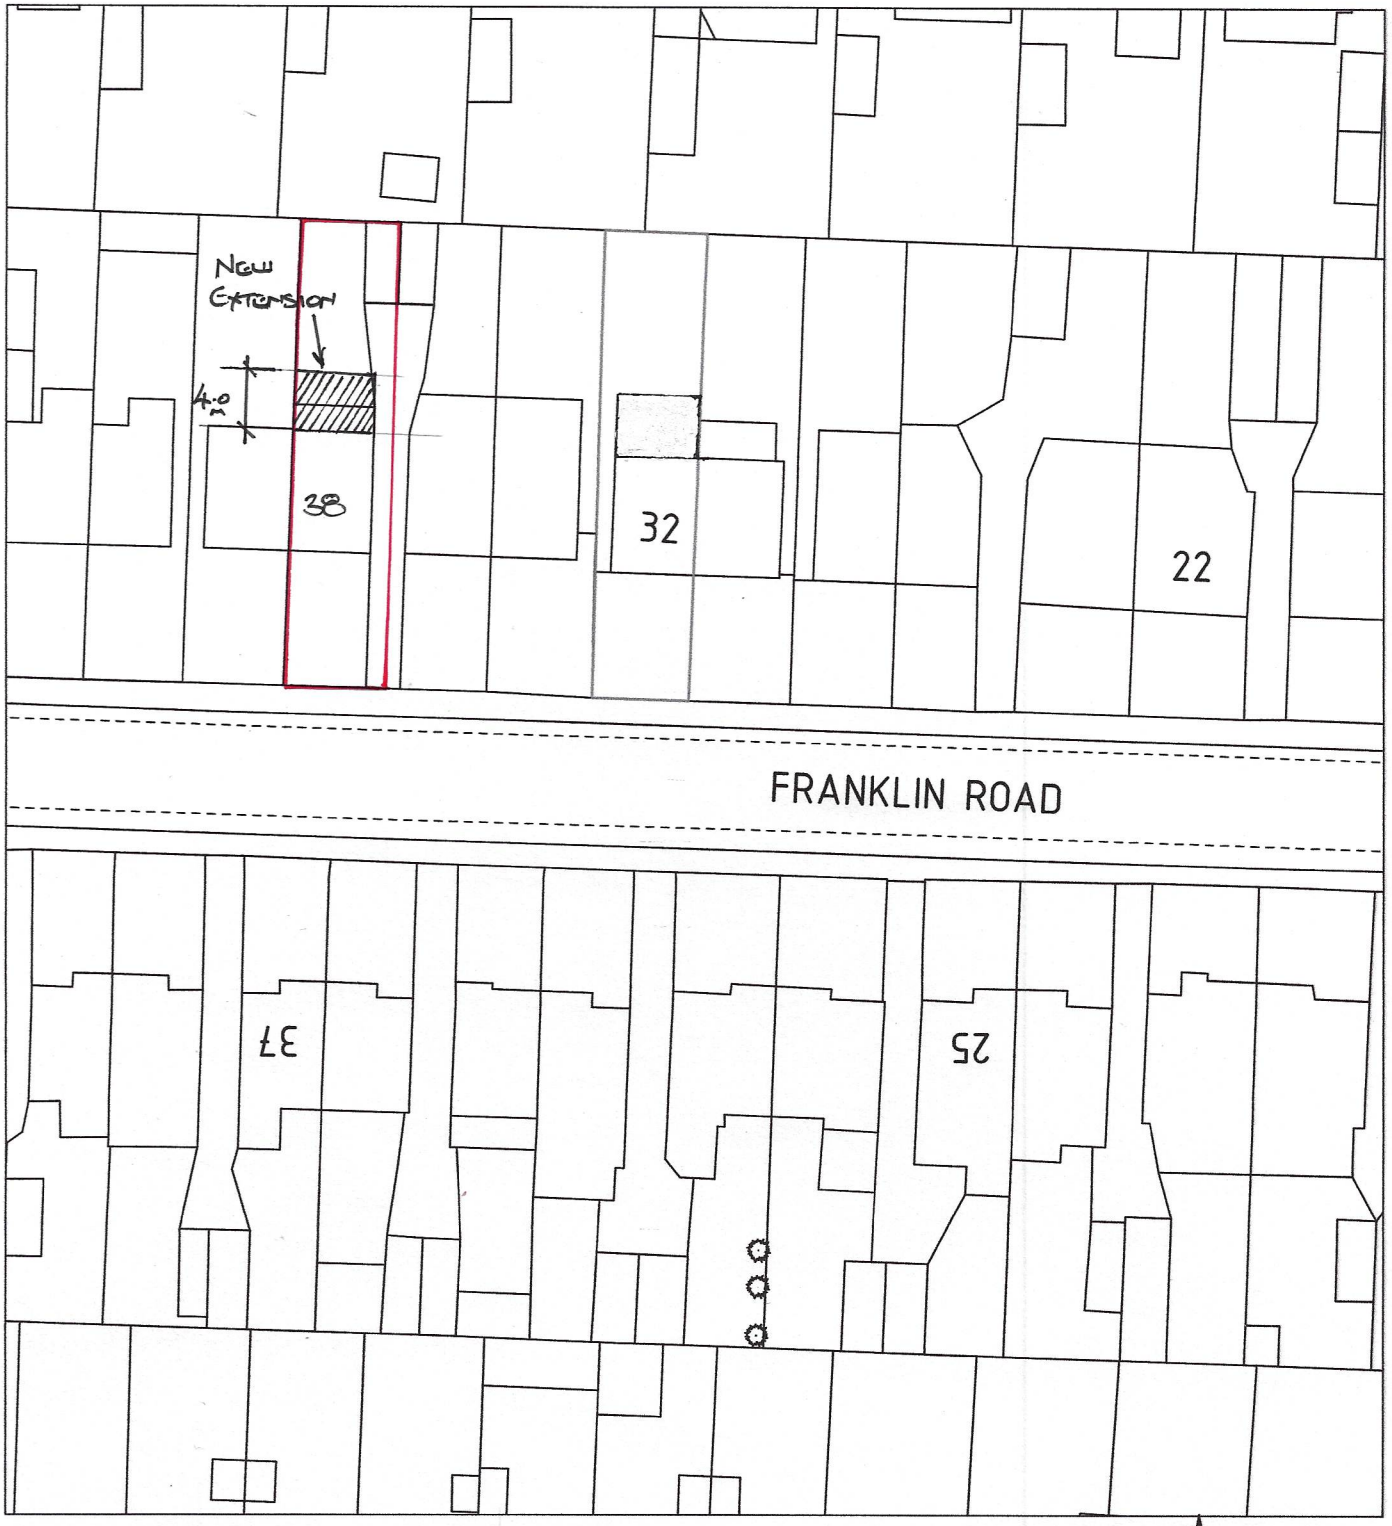

SCALE BARS (metres)

0 10 20 30 40

1:500 (A4)

BLOCK PLAN

N
W E
S

38 FRANKLIN ROAD, SHOREHAM 1:500 38FR/02

REAR EXTENSION