ADUR & WORTHING PLANNING SERVICES	
AWDM/0429/19	PLAN
19 MAR 2019	DATE VALID

East elevations

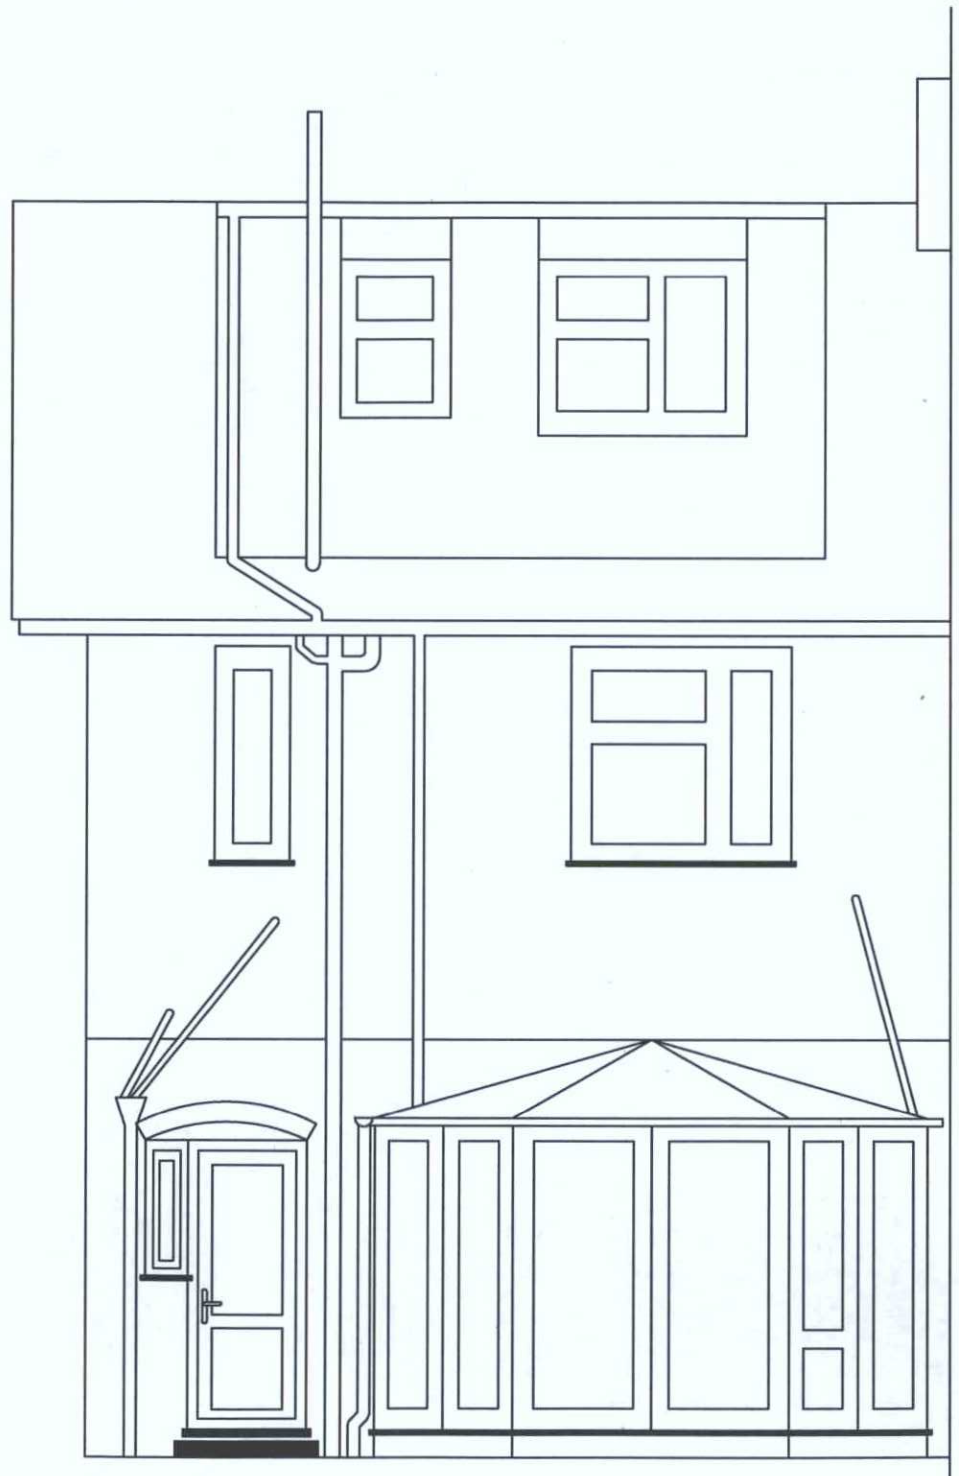

existing

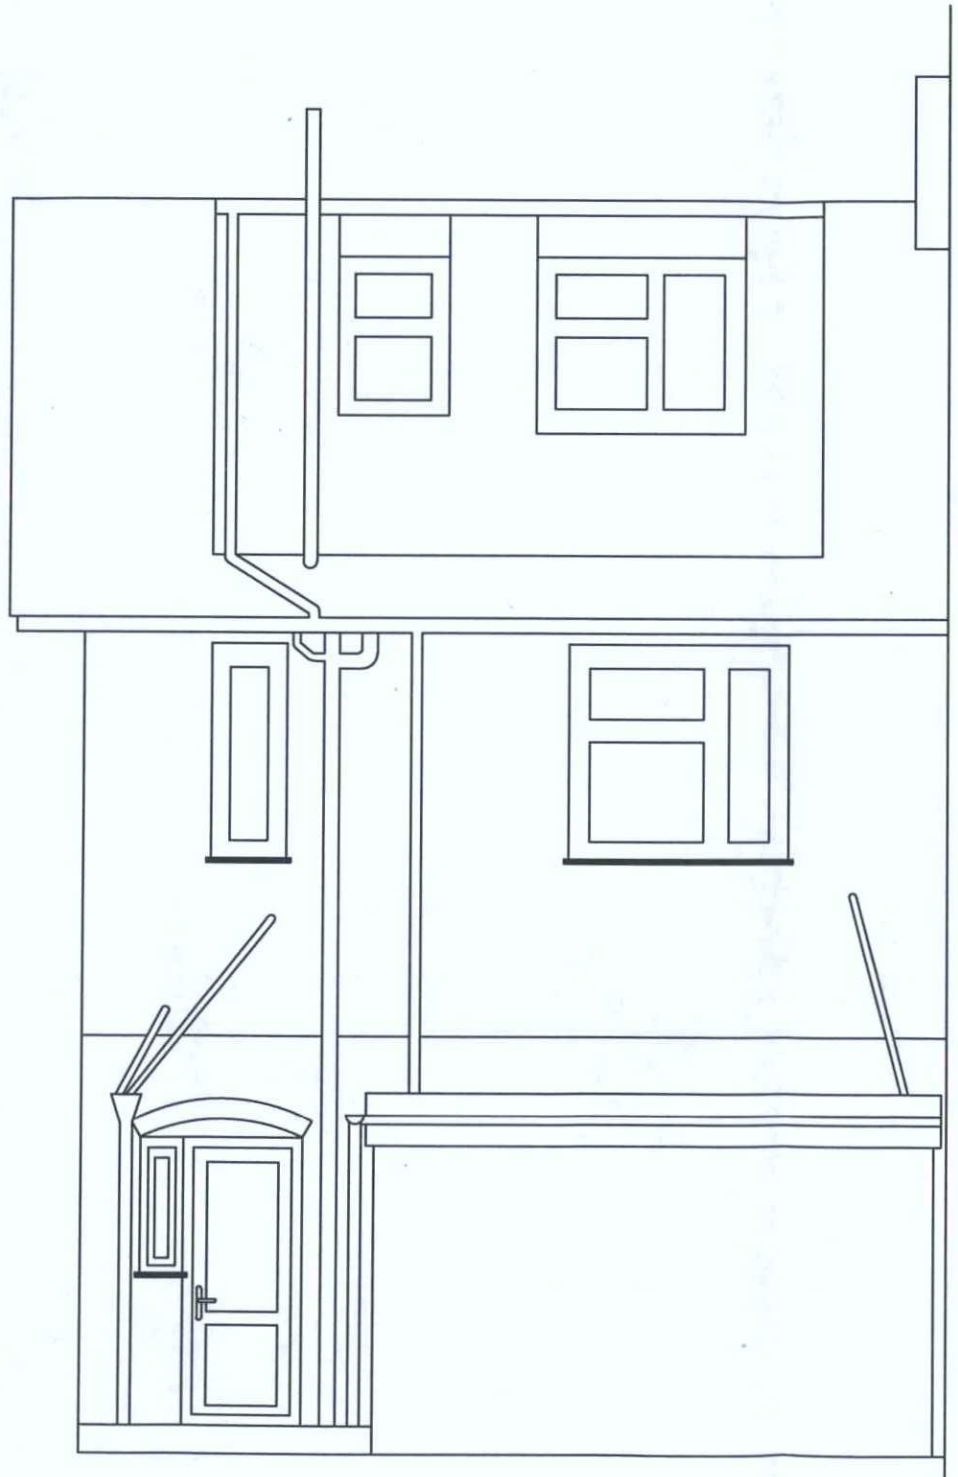

proposed

0 50 100

Michelle Bayley
12 Grand Ave.
Lancing
BN15 9PX

Rear extension

Scale: 1:50
Date: March 2019
Drawn: Zeki Kurekci

012/GRA

/03

ADUR & WORTHING HOME IMPROVEMENT ASSISTANCE
ADUR & WORTHING COUNCILS
PORTLAND HOUSE
RICHMOND ROAD
WORTHING
BN11 1HS