existing

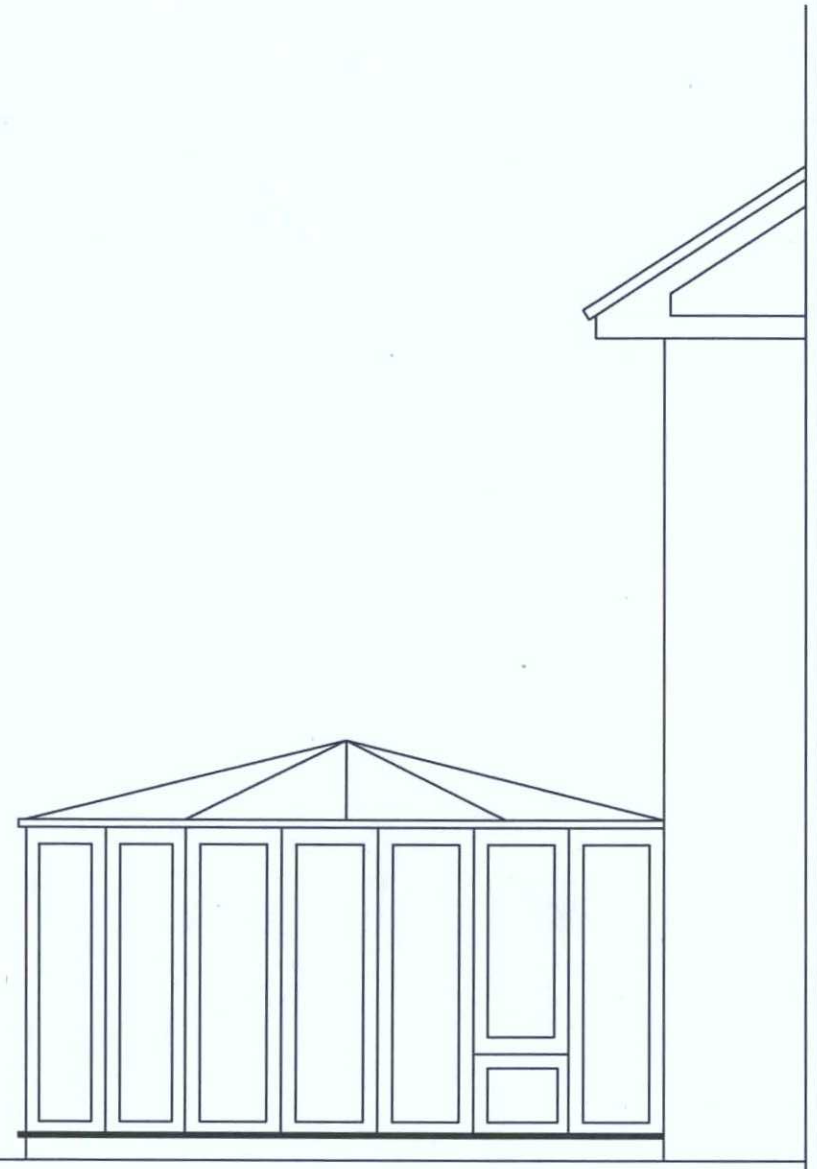

proposed

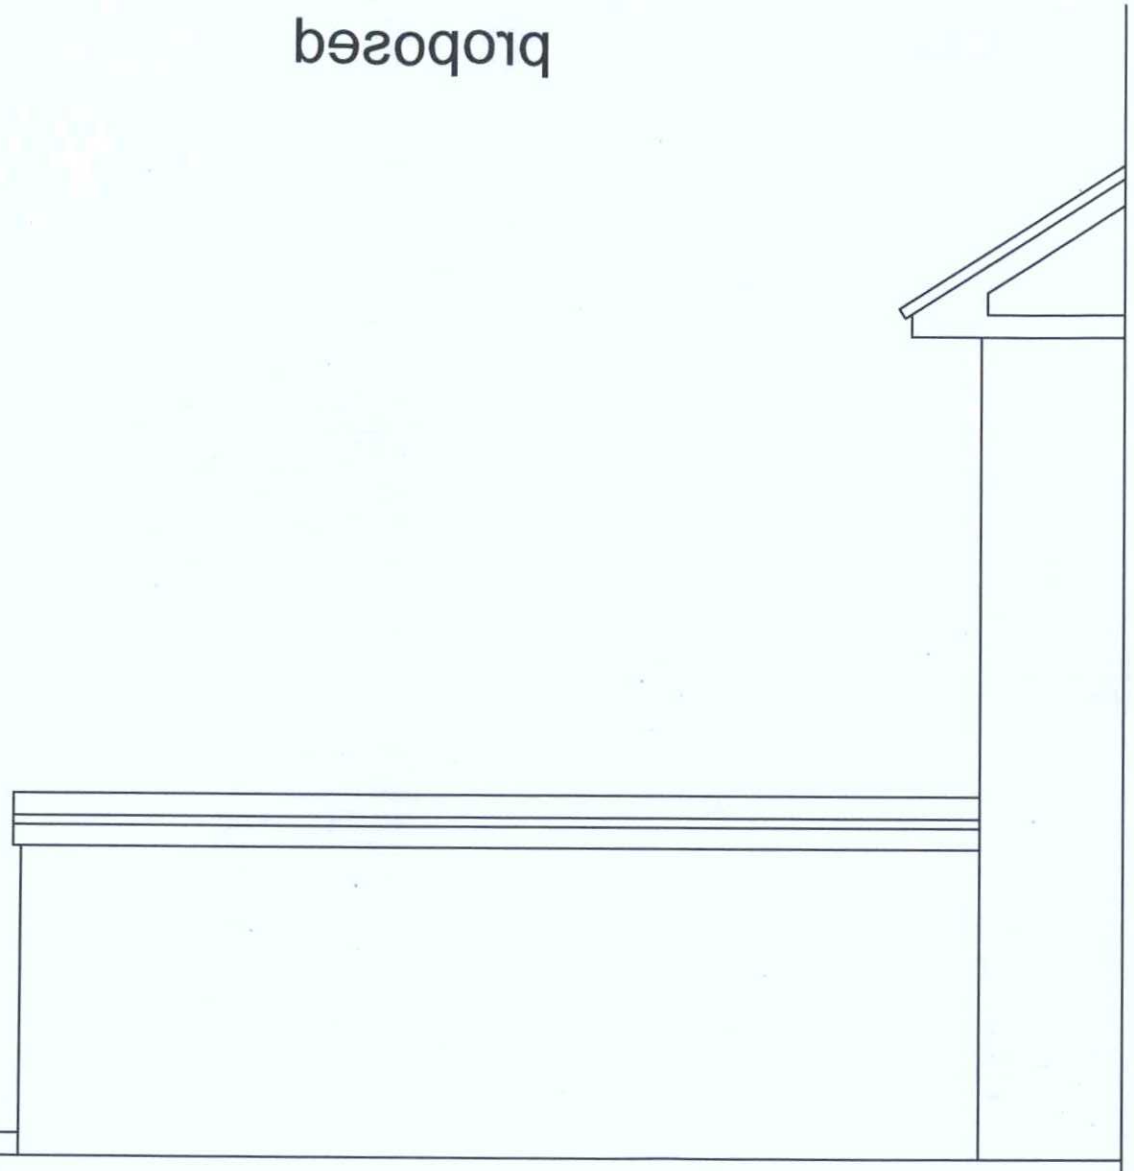

South elevations

Michelle Bayley
12 Grand Ave.
Lancing
BN15 9PX

Rear extension

Scale: 1:50
Date: March 2019
Drawn: Zeki Kurekci

012/GRA

/05

ADUR & WORTHING HOME IMPROVEMENT ASSISTANCE
ADUR & WORTHING COUNCILS
PORTLAND HOUSE
RICHMOND ROAD
WORTHING
BN11 1HS

0 50 100

ADUR & WORTHING
PLANNING SERVICES

PLAN	AWDM/0428/19
DATE VALID	19 MAR 2019