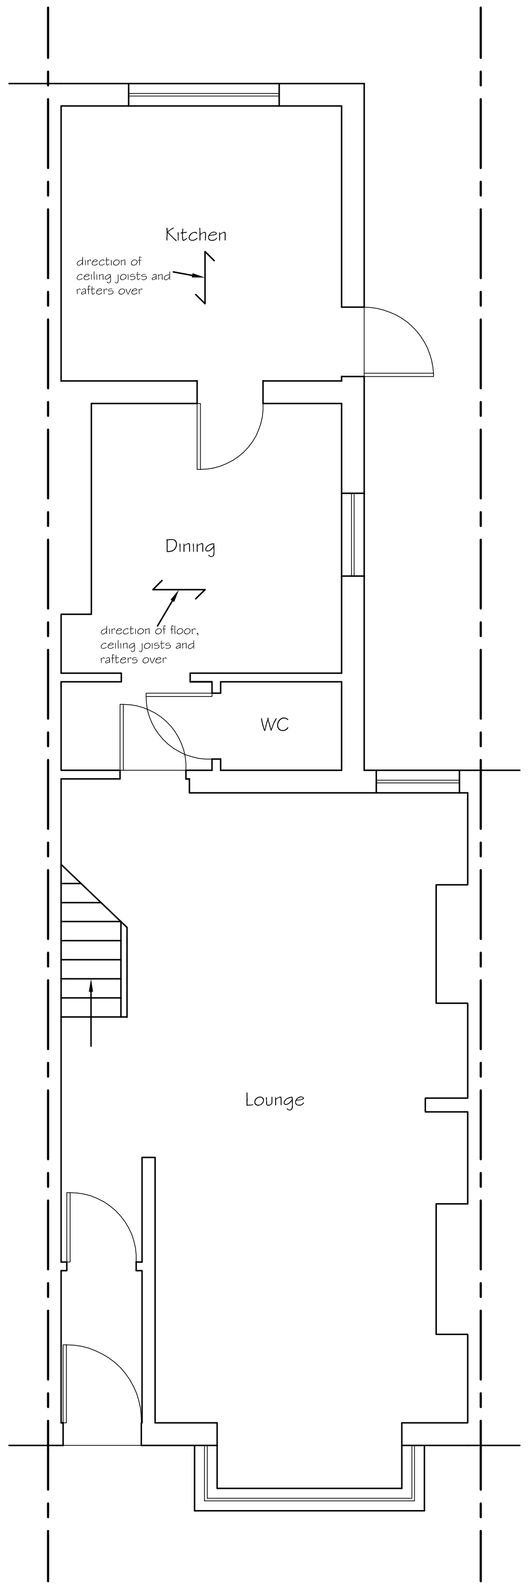

Existing Ground Floor Plan

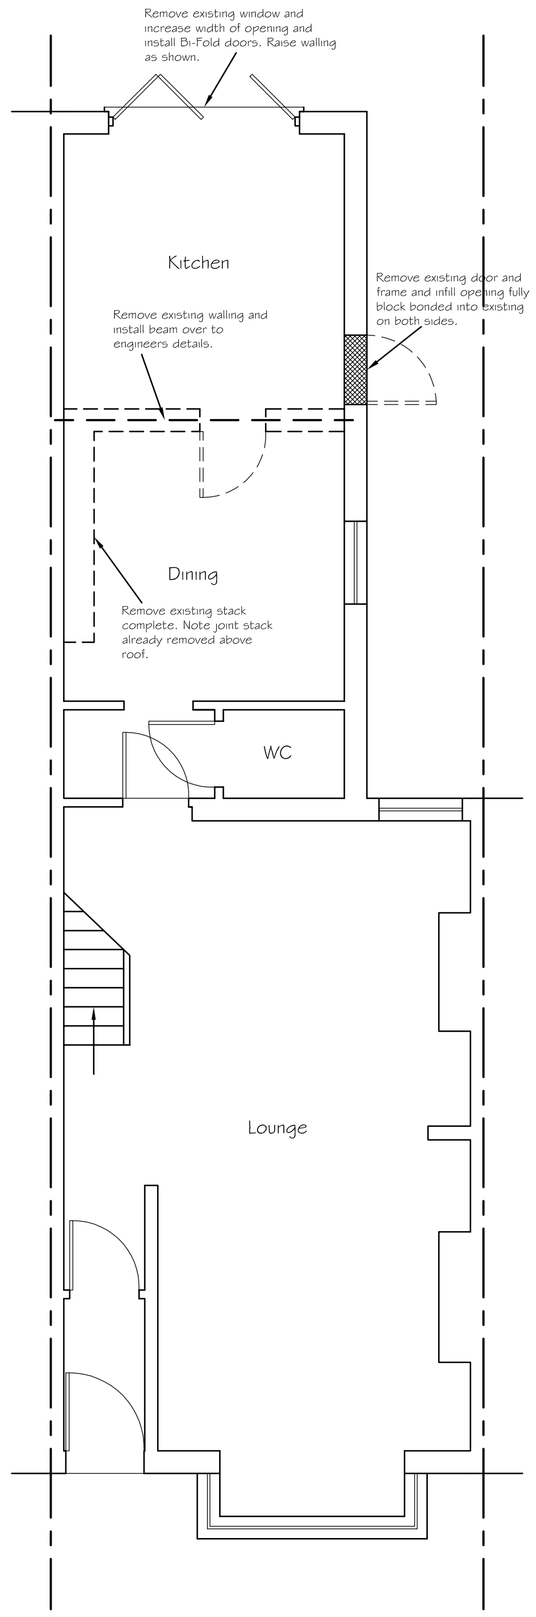

Proposed Ground Floor Plan



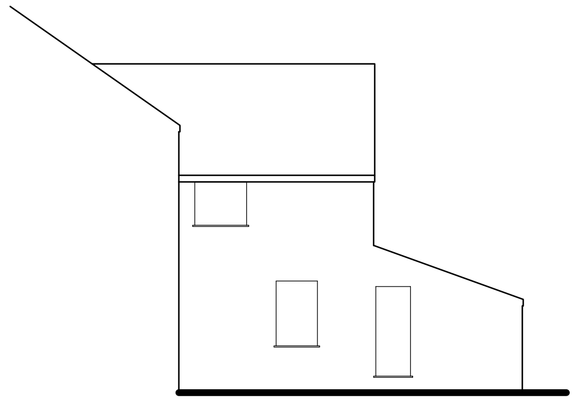

Existing Side (North) Elevation

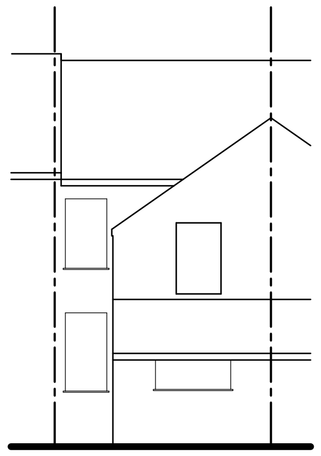

Existing Rear (West) Elevation

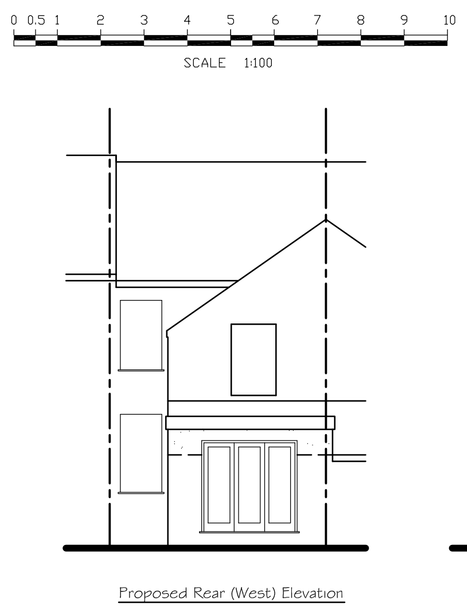

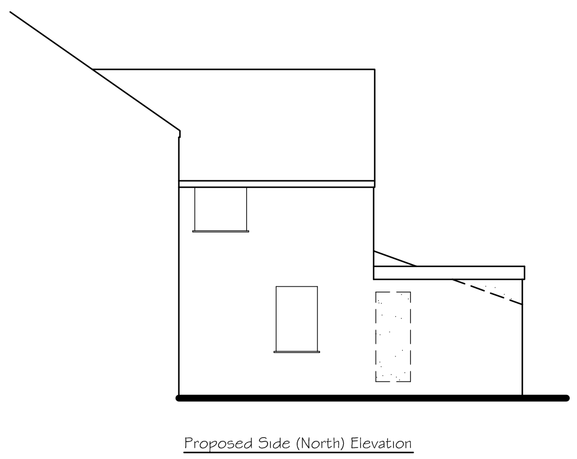

Proposed Side (North) Elevation

Proposed Rear (West) Elevation

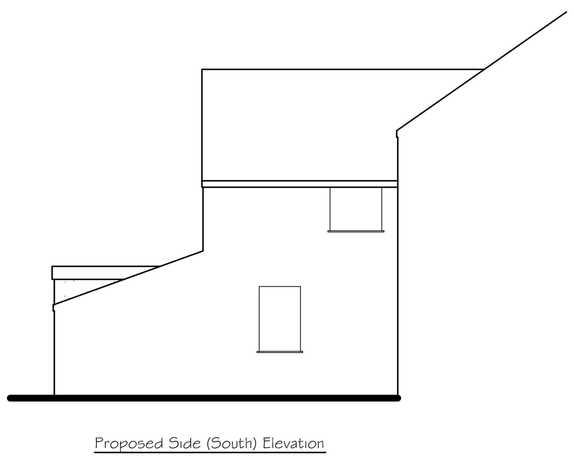

Proposed Side (South) Elevation

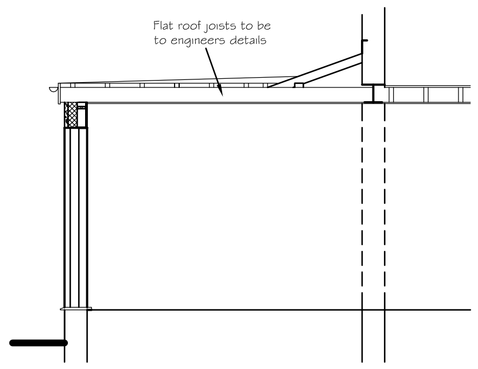

Cross Section

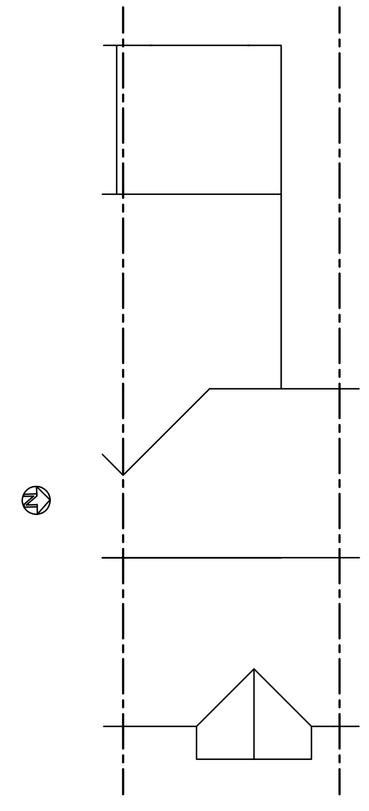

Proposed Roof Plan

Tony Rogers
Building Consultants
Address: 40 Dawn Crescent, Upper Beeding
West Sussex, BN44 3WH
Telephone: 01903 815225 Fax: 01903 815225

Rev.	Date:	Revision Description:

Client: Miss A Condon

Address: 33 Southview Road
Southwick
West Sussex
BN42 4TW

Project: Proposed raising roof of existing rear section

Scale: 1:50 1:100
Paper Size A1

Date: March 2019

Drawing No: 19/1347/01

Drawn By: AWR

Revision: