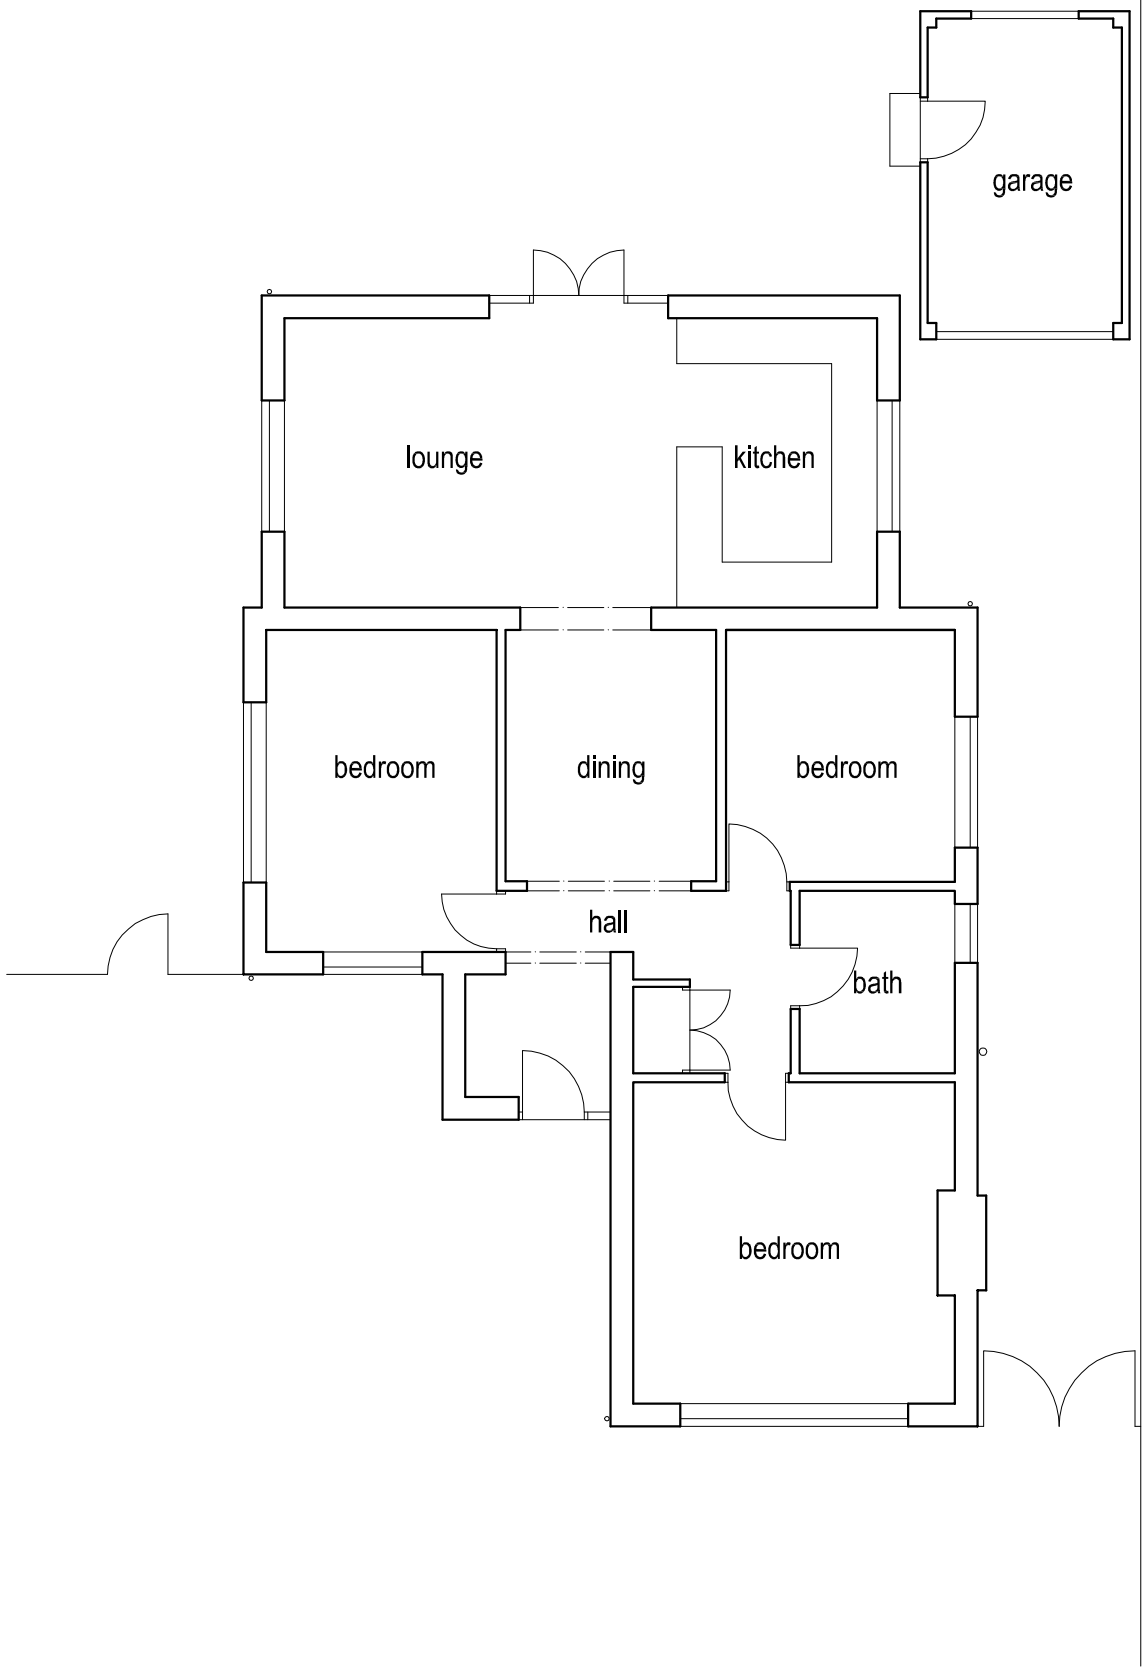

Ground Floor Plan @ *1:100*

0 1 2 3 5m 10m

Scale 1:100

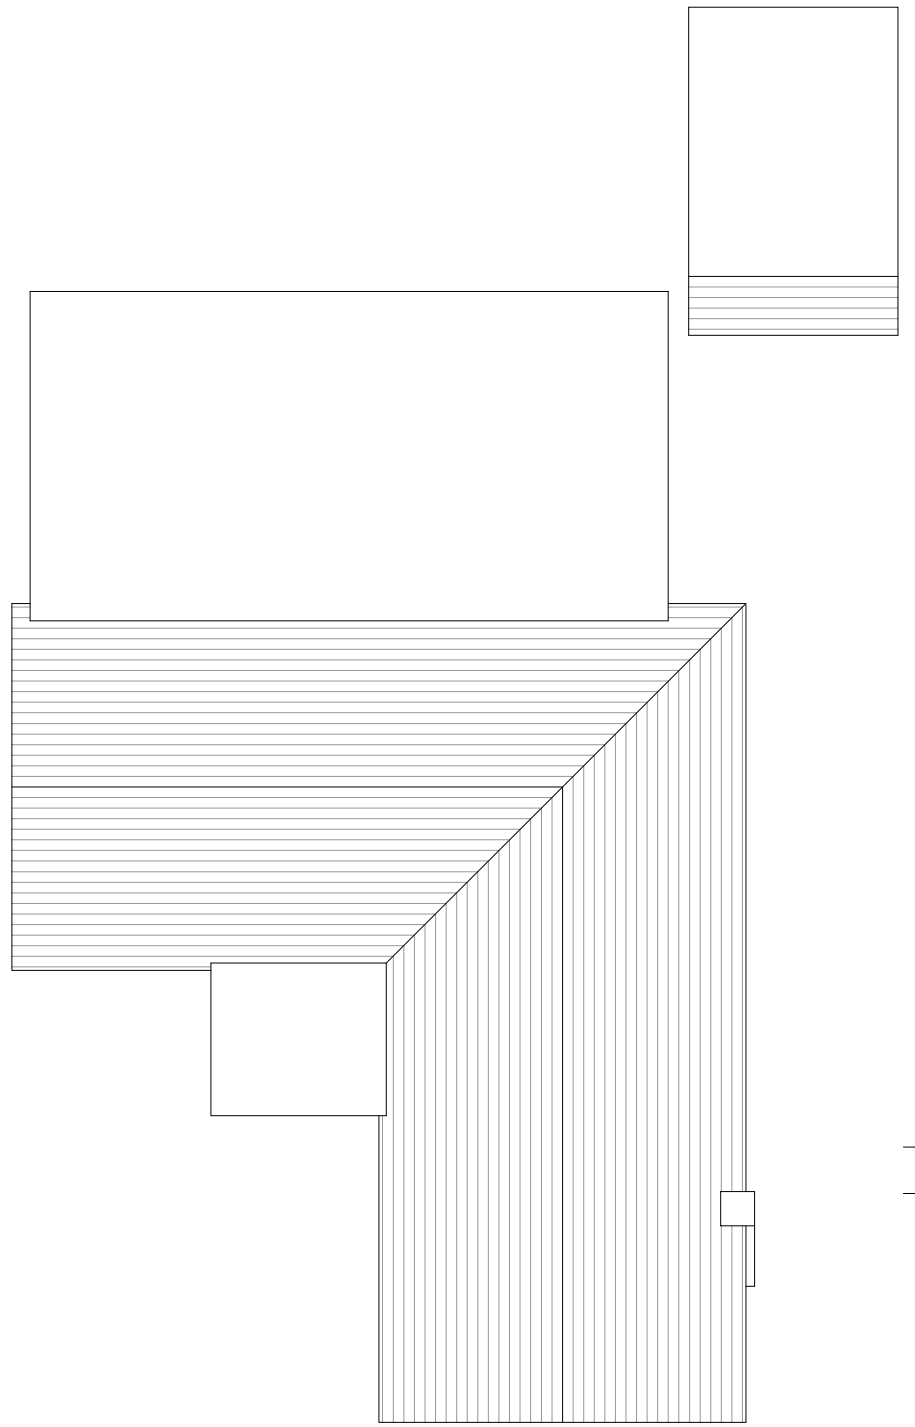

Roof Plan @ *1:100*

N

Rev	Description	Date

Job Reference:
Front Extension
12 Bowness Avenue
Lancing
BN15 9TS

Client:
Mr & Mrs Thew

Drawing Title:
Ground Floor Plan &
Roof Plan as Existing

Scale: 1:100 @ A3 | Dwg No: TGAT156/01 | Drawn: | Date: 20.03.18

TG/AT

Architectural Services

All dimensions to be checked on site.

This drawing should be approved by Local Authority Planning/Building Control or other appropriate checking authority prior to commencement of work.

This drawing should not be reproduced without the prior consent of the author