9, Erringham Road, Shoreham-by-sea, BN43 5NQ

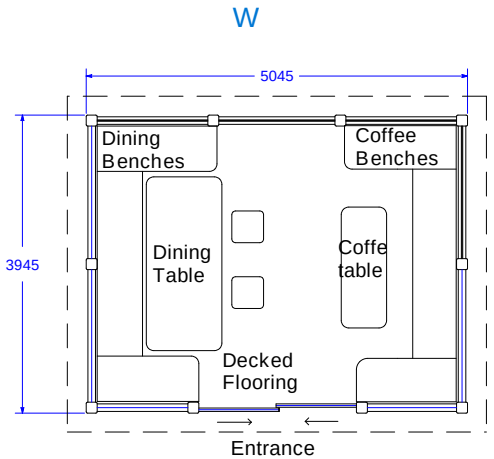

Plan View

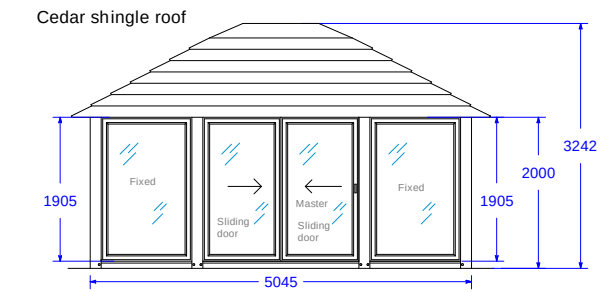

Elevation View Front E

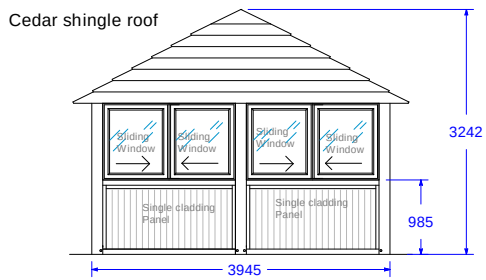

Elevation View Left S

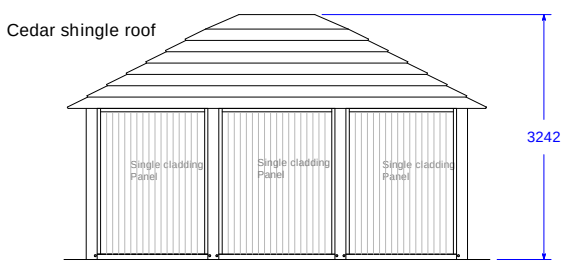

Elevation View Back W

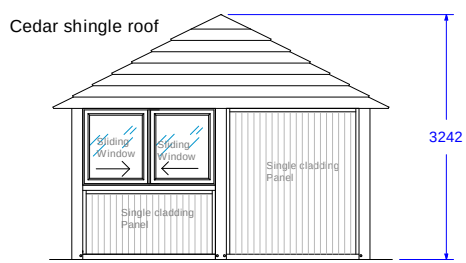

Elevation View Right N

Scale 1:100 & A4

1 0 1 2 3 4 5 metres

CROWN PAVILIONS
HAMPTON COURT

Ord No		T.G.		
A		17/10/2025		
Version		Drawing Date	Checked Date	Approved Date

Client: Russ Cohen

Project: BN43 5NQ

Drawing Title: **Kensington**

Crown Pavilions
Architectural Designs and Development Consultants

Office
6b Lys Mill Farm
Howe Road
Watlington
Oxfordshire
OX49 5EP
Tel: 01491612820
Fax:01491614747

Scales: 1:100 @A4

Purpose of Issue: V1

Drawing No: 17102025 v1