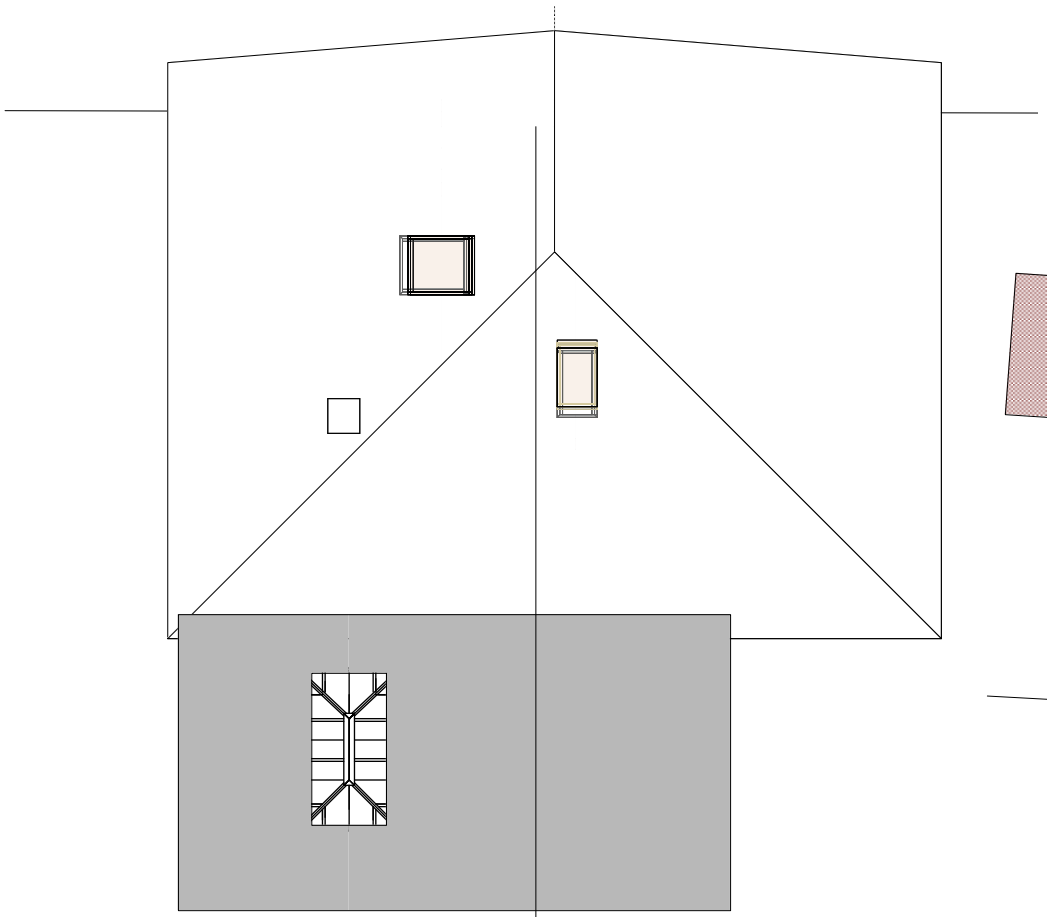

ROOF LEVEL PLAN scale 1:100

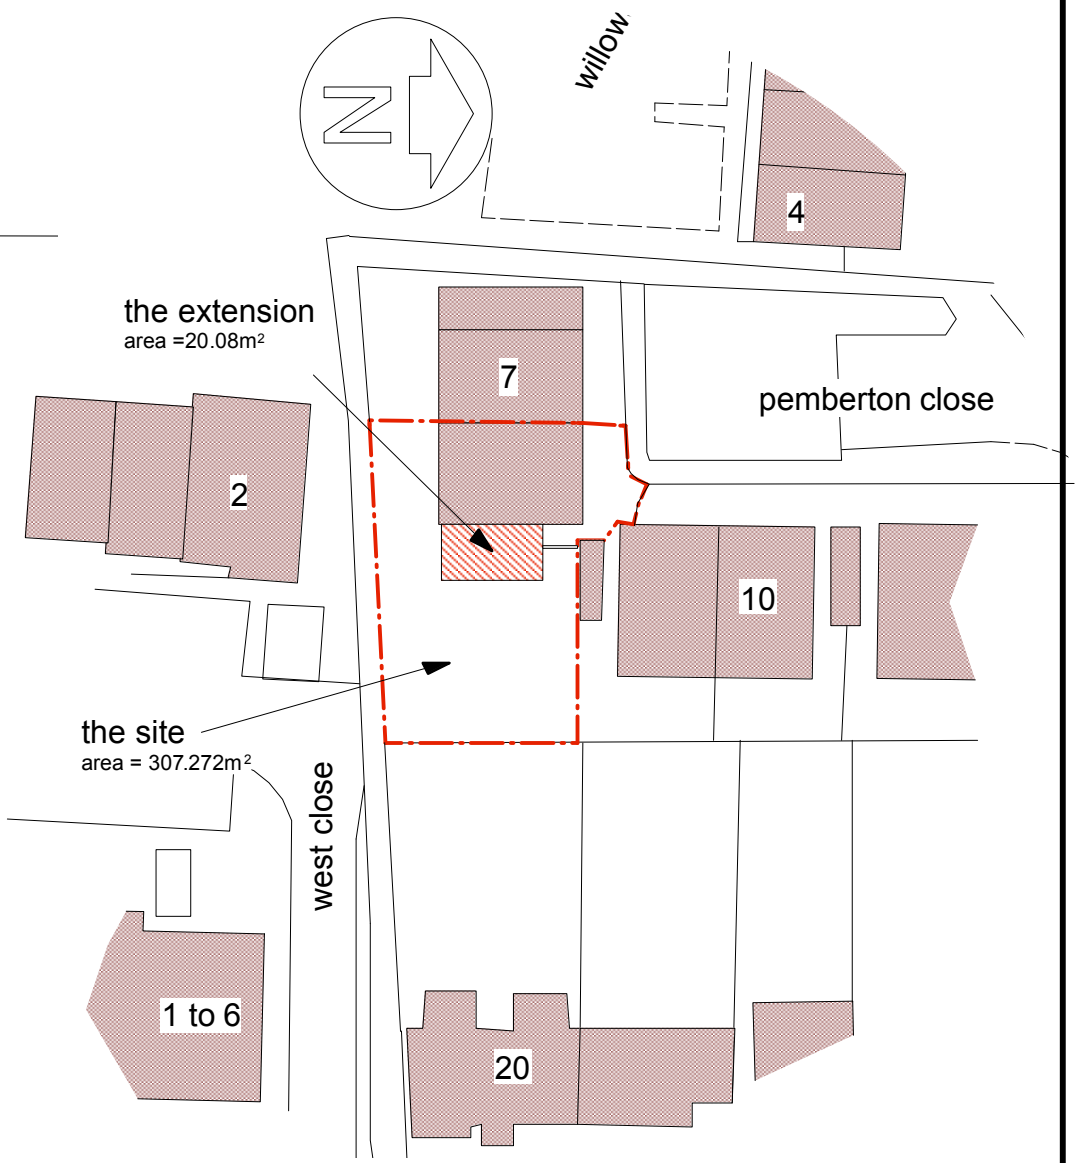

BLOCK PLAN scale 1:500

0 1 5 10 M

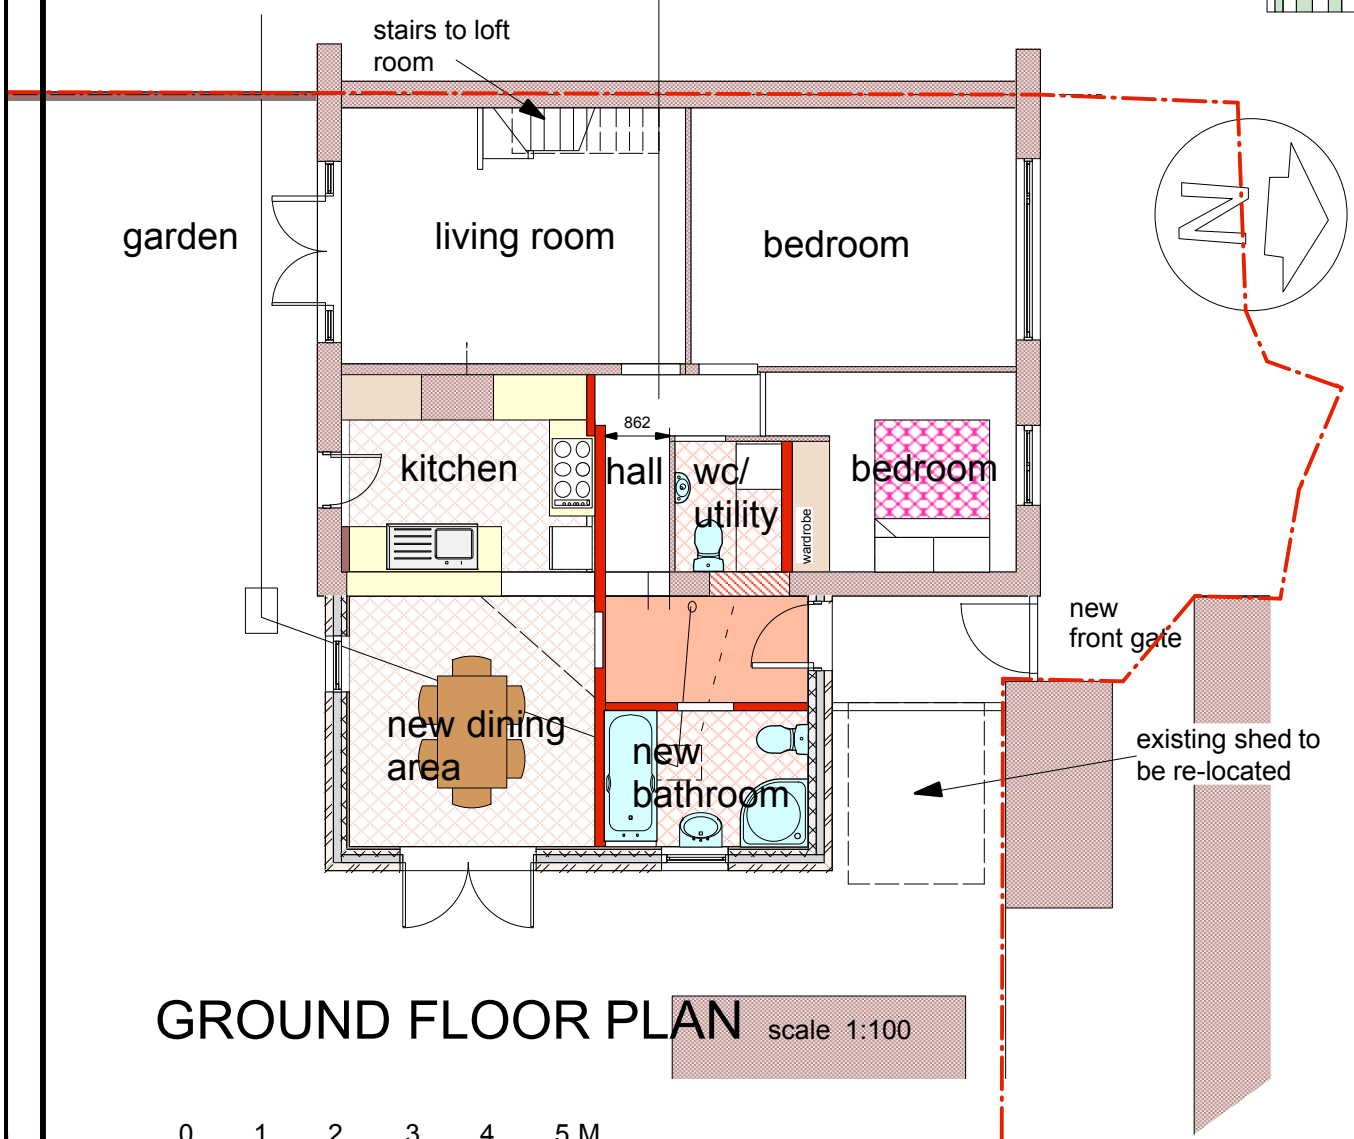

GROUND FLOOR PLAN scale 1:100

0 1 2 3 4 5 M

Richard Goodson Practice
CHARTERED ARCHITECT & DESIGNER

20 Nelson Close Sompting LANCING West Sussex BN15 0LY tel: 01903 761263
www.RichardGoodsonPractice.co.uk email: richard@RichardGoodsonPractice.co.uk

project
PROPOSED SINGLE STOREY SIDE EXTENSION TO
TO No 8 PEMBERTON CLOSE LANCING BN15 9RD
Ms K MARCHANT

Type
SCHEME AS PROPOSED

Title
FLOOR AND BLOCK PLANS

date	scale	drawn by	drawing no.
AUG 18	1:100/500	REG	1855/01