

NORTH (FRONT) ELEVATION scale 1:100

EAST (SIDE) ELEVATION scale 1:100

SOUTH (REAR) ELEVATION scale 1:100

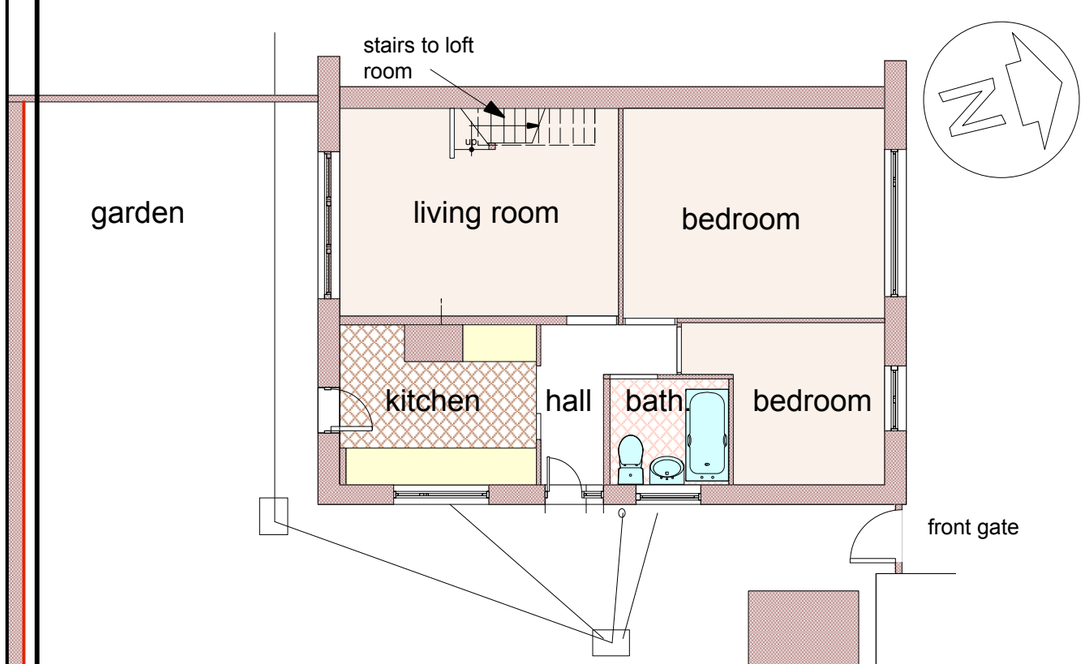

GROUND FLOOR PLAN scale 1:100

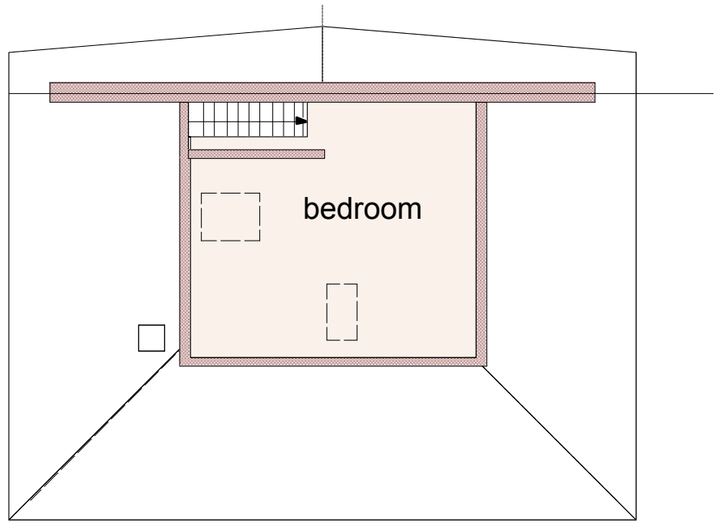

LOFT LEVEL PLAN scale 1:100

Richard Goodson Practice
CHARTERED ARCHITECT & DESIGNER
20 Nelson Close Sompting LANCING West Sussex BN15 0LY tel: 01903 761263
www.RichardGoodsonPractice.co.uk email: richard@RichardGoodsonPractice.co.uk

project
PROPOSED SINGLE STOREY SIDE EXTENSION TO
TO No 8 PEMBERTON CLOSE LANCING BN15 9RD
Ms K MARCHANT

Type
SURVEY AS EXISTING

Title
PLANS & ELEVATIONS

date	scale	drawn by	drawing no.
JUL 18	1:100	REG	1855/S1