72 Meadway Court

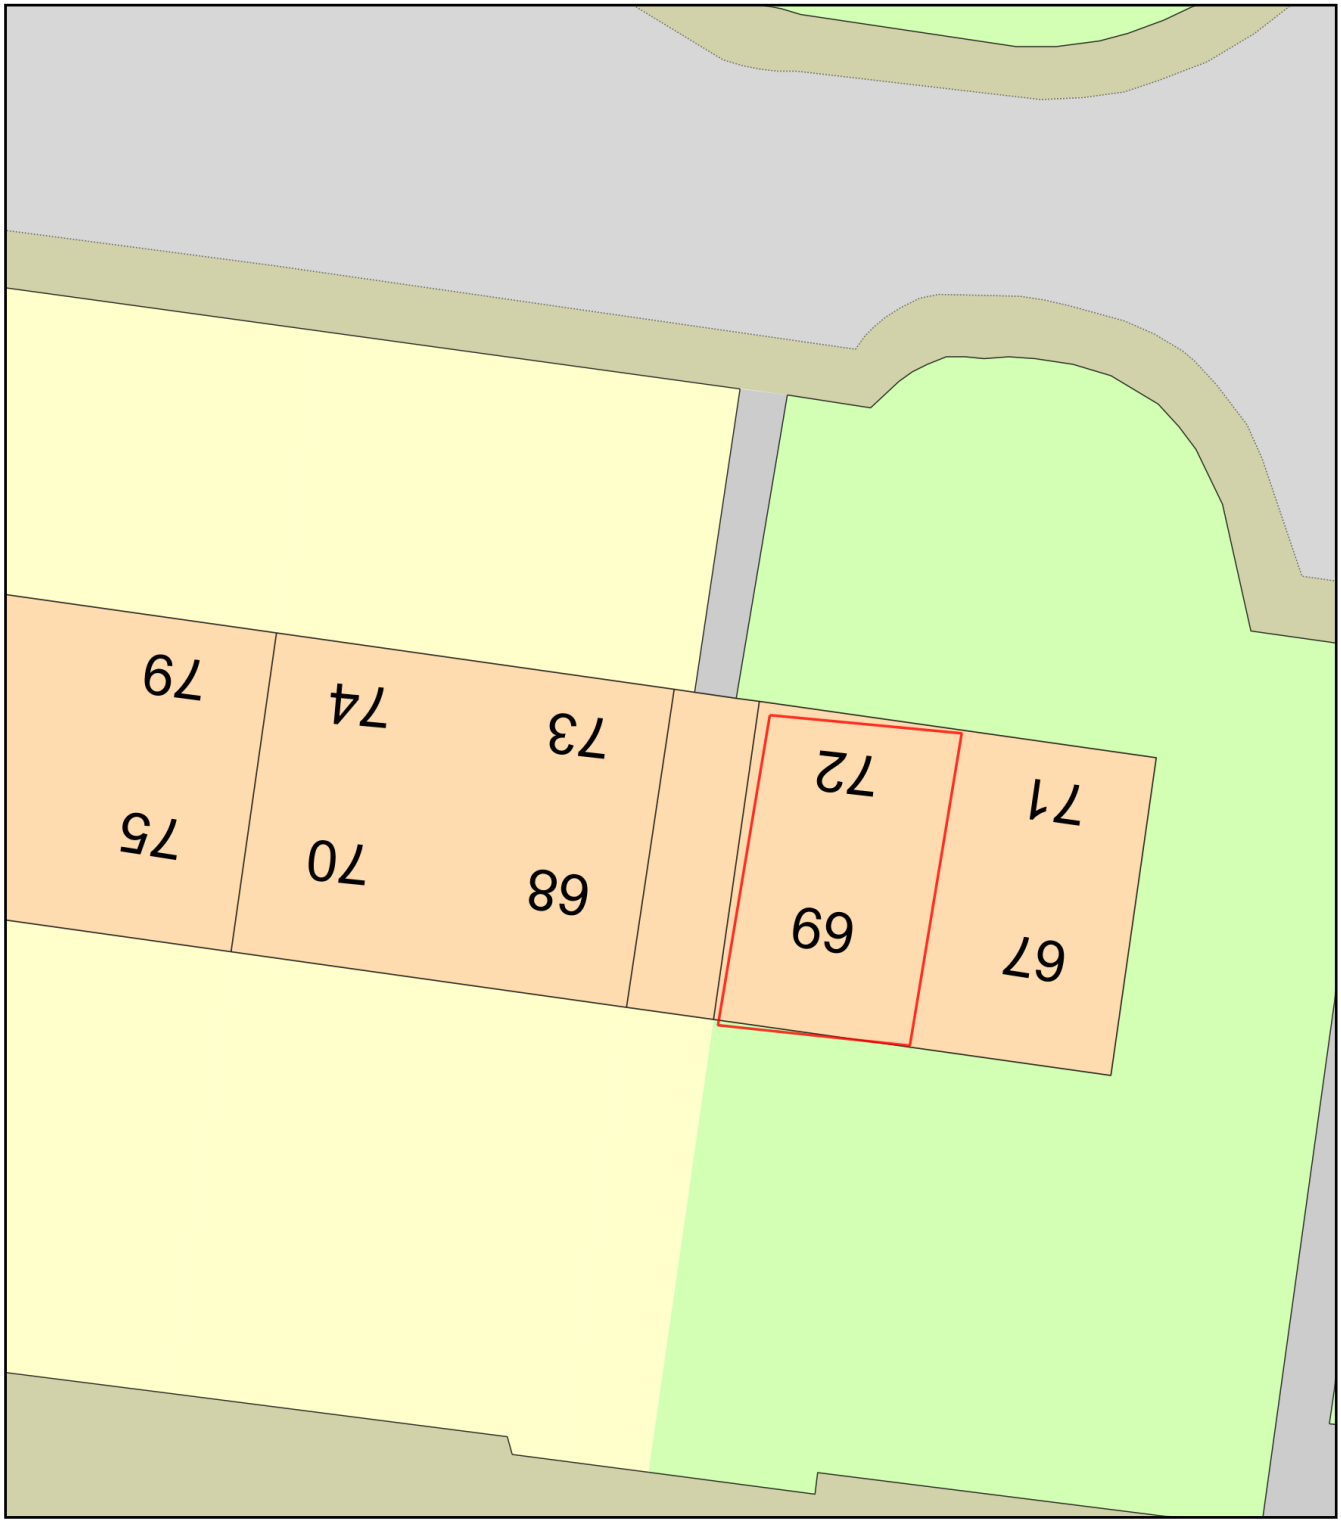

0 10

Metres

N

ReQuestaPlan

Plan Produced for: Hayley Jones

Date Produced: 04 Jun 2021

Plan Reference Number: TQRQM21155123354705

Scale: 1:200 @ A4

© Crown copyright and database rights 2021 OS 100042766