T.P. OFFICE COPY
REVISED PLAN
BOROUGH OF WORTHING
DEPOSITED 9/8/10
TP REF No.
WB/ 10 /0519/full
WORTHING BOROUGH COUNCIL
16 AUG 2010
CONSERVATION

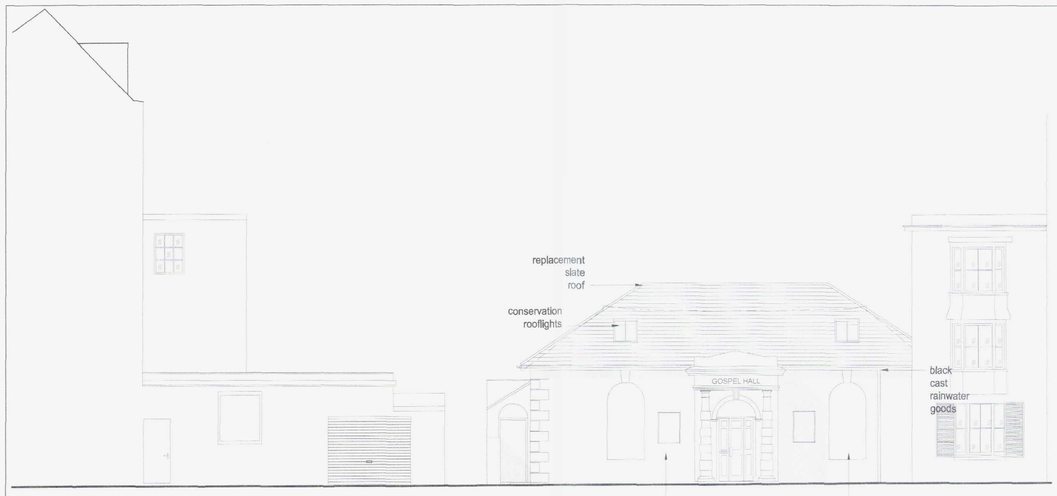

Proposed Front elevation 1:100



Proposed Side elevation 1:100



Proposed Rear elevation 1:100



Proposed elevation (NTS)



Proposed Section 1:50

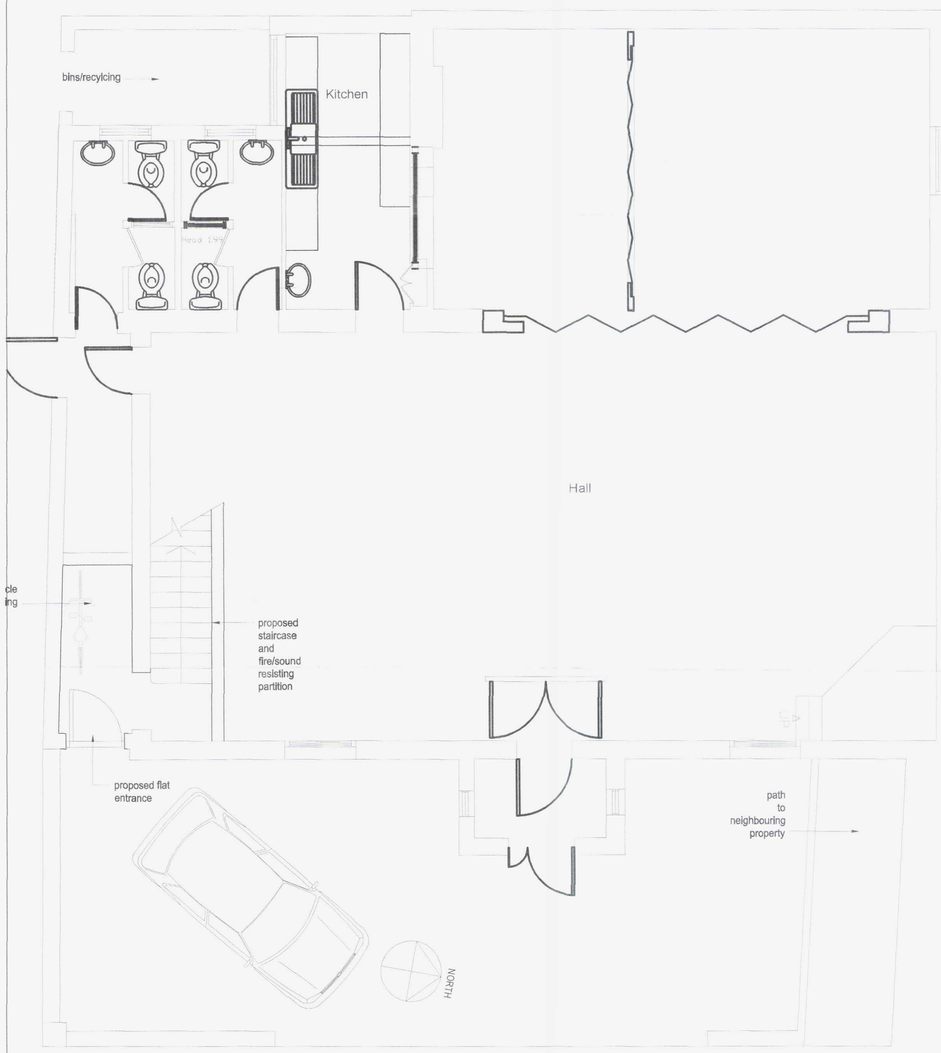

Ground floor plan 1:50



Proposed First floor plan 1:50 (residential 75m²)

1:50 0 1 2 3 4 5 6 7 8 9 10

1:100 0 1 2 3 4 5 6 7 8 9 10

Rev. A 09.08.10 Dormers/rooflights amended and parking area shown
amendments

bpm Construction and Architectural Services

client: Implant Restorations Limited

Project: The Gospel Hall
Bedford Row
Worthing
BN11 3DR

Project ref: 670 Drawing No. 02A

drawing title: Proposed 2 bed flat

drawn by: J Boys

date: May 10 scale: 1:50/100 @A1

Boys Project Management
31A Warmdene Road
Brighton BN1 8NL
Telephone 01273 249058
www.bpmmet.co.uk
E-mail info@bpmnet.co.uk

Do not scale off drawing, check all dimensions on site before work is commenced. All goods materials workmanship to conform with current building regs BSS and COP's

PDF created with pdfFactory trial version www.pdffactory.com