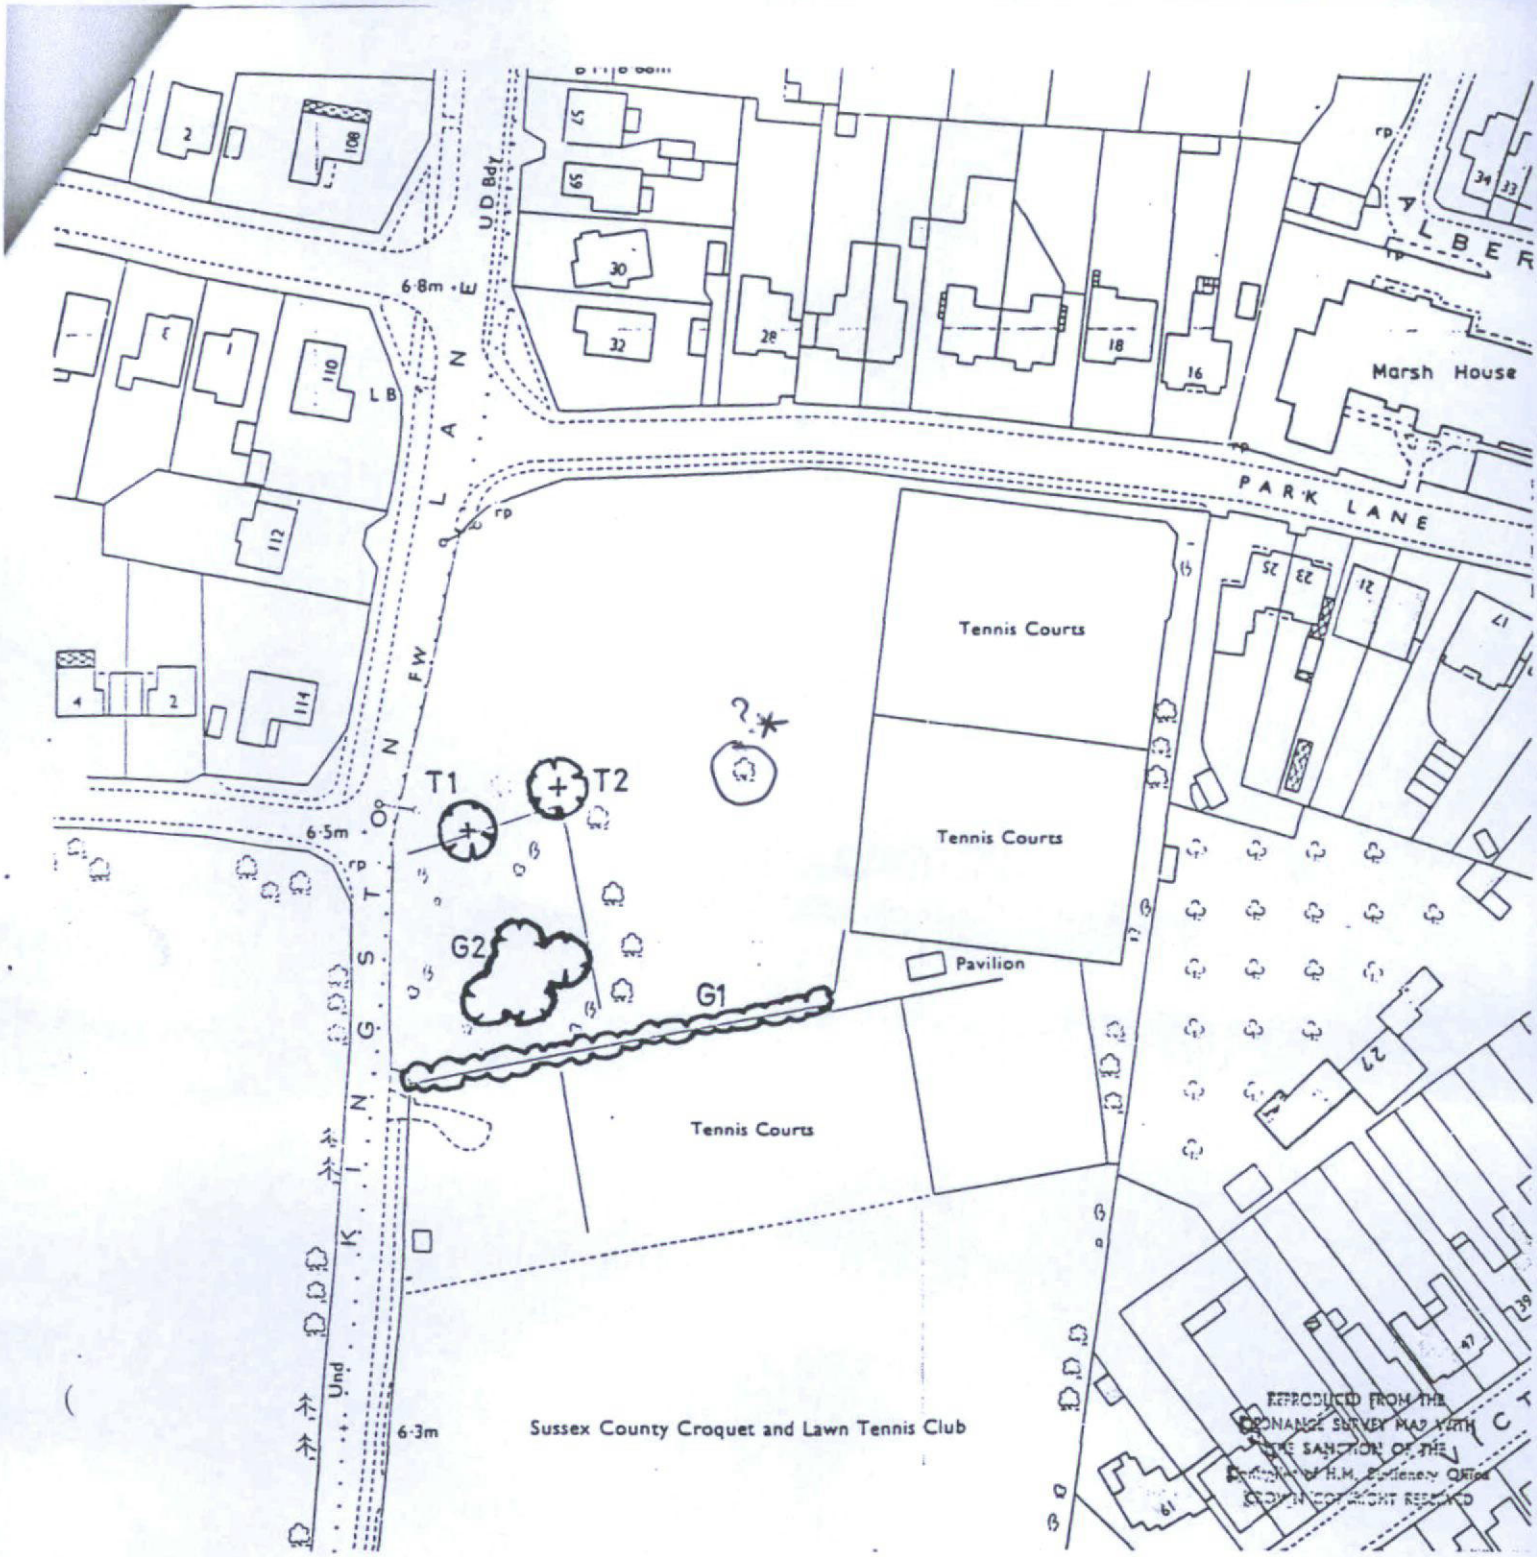


TREE PRESERVATION ORDER 162/1/87 (SW)
LAND AT JUNCTION OF KINGSTON LANE AND PARK LANE, SOUTHWICK.

TREES T1, T2 - SYCAMORE
~~GROUP~~ G1, G2 - SYCAMORE
~~AREA~~

[redacted]

Scale 1:1250

N

ADUR DISTRICT COUNCIL

DEVELOPMENT SERVICES DEPARTMENT

D.J. NEWELL, M.Sc., Dip.T.P., M.R.T.P.I., M.I.L.A.M., M.B.I.M.
Director of Development Services

Civic Centre · Ham Road · Shoreham-by-Sea · Sussex BN4 6PR
Telephone Shoreham-by-Sea 5566