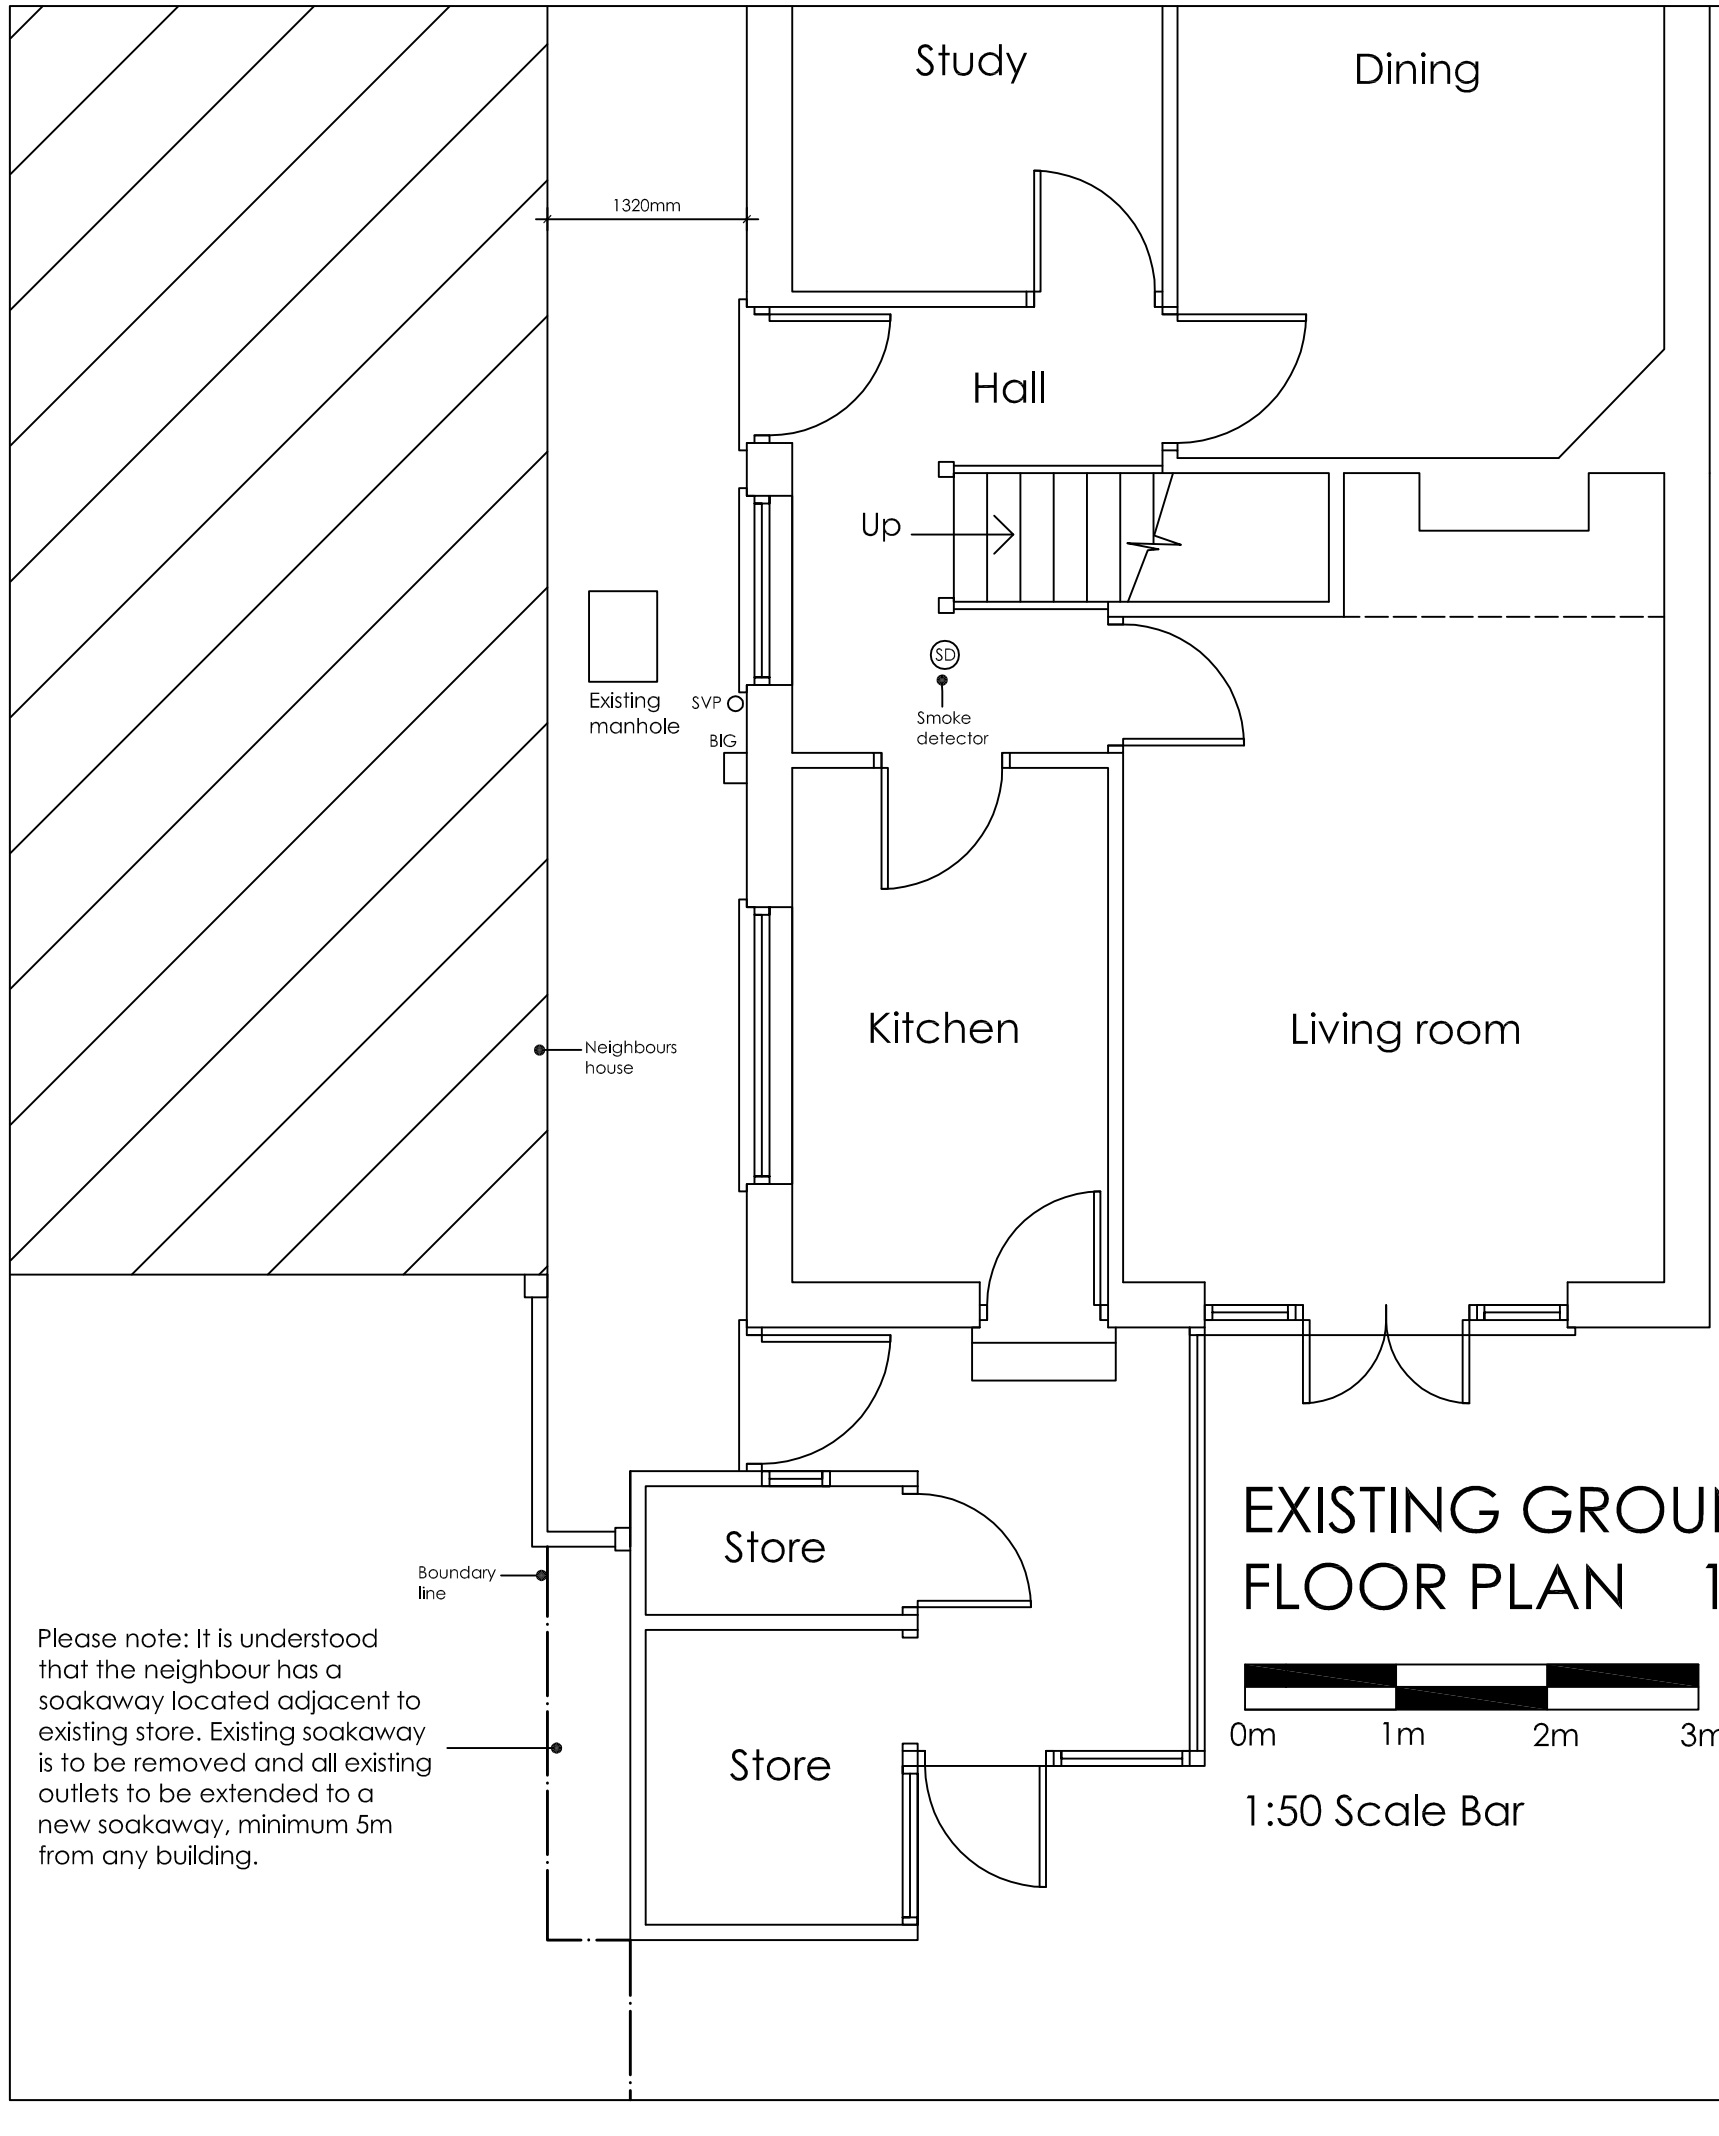

Please note: It is understood that the neighbour has a soakaway located adjacent to existing store. Existing soakaway is to be removed and all existing outlets to be extended to a new soakaway, minimum 5m from any building.

EXISTING GROUND FLOOR PLAN 1:50

0m 1m 2m 3m

1:50 Scale Bar

Ordnance Survey
Ukmapcentre.com



Serial number: 132060
© Crown copyright and database right 2018
Ordnance Survey licence 100048957
Reproduction in whole or in part is prohibited without the prior permission of Ordnance Survey

LOCATION PLAN 1:1250

10 0 10 20 30 50
metres

ama
atterbury moore associates
architectural & quantity surveying serivices
Unit 1 Gosling Croft Business Park
Long Furlong
Clapham Worthing
West Sussex BN13 3UT
01903 871131
carl@atterburymoore.co.uk

Address of works:
111 Connaught Avenue, Shoreham

Drawing title:
Proposed Rear Extension

Date:	Scales:	Paper size:	Dwg No:
Feb. 2018	As shown	A3	AD-185-06