




EAST ELEVATION AS EXISTING

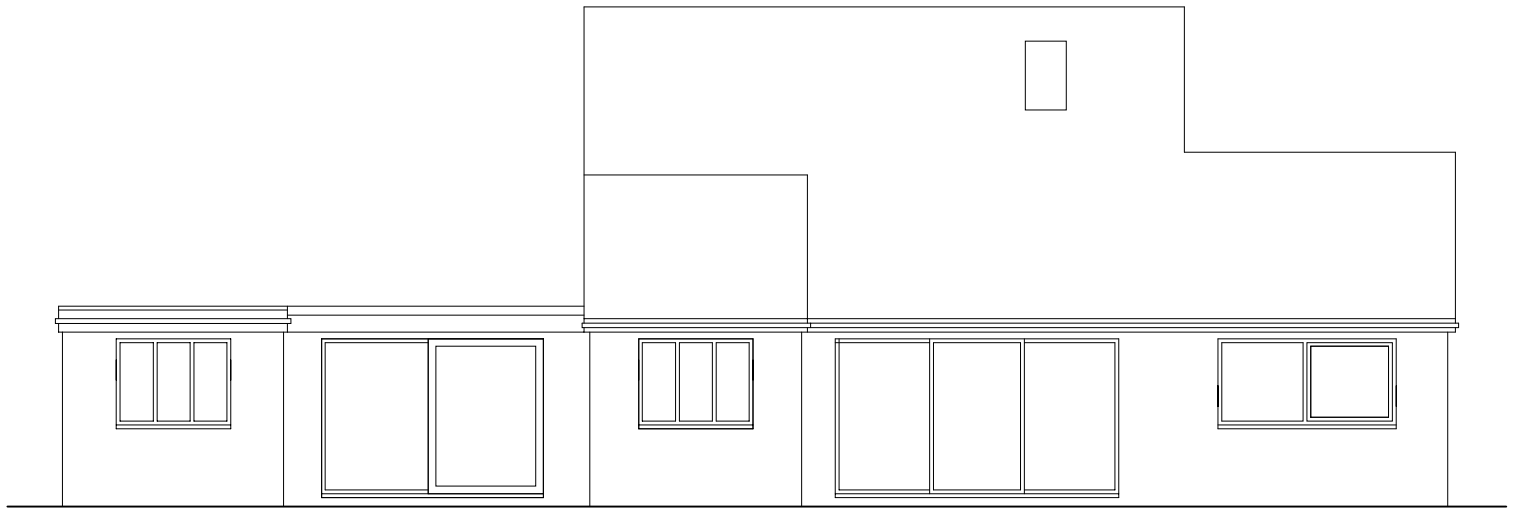

SOUTH ELEVATION AS EXISTING

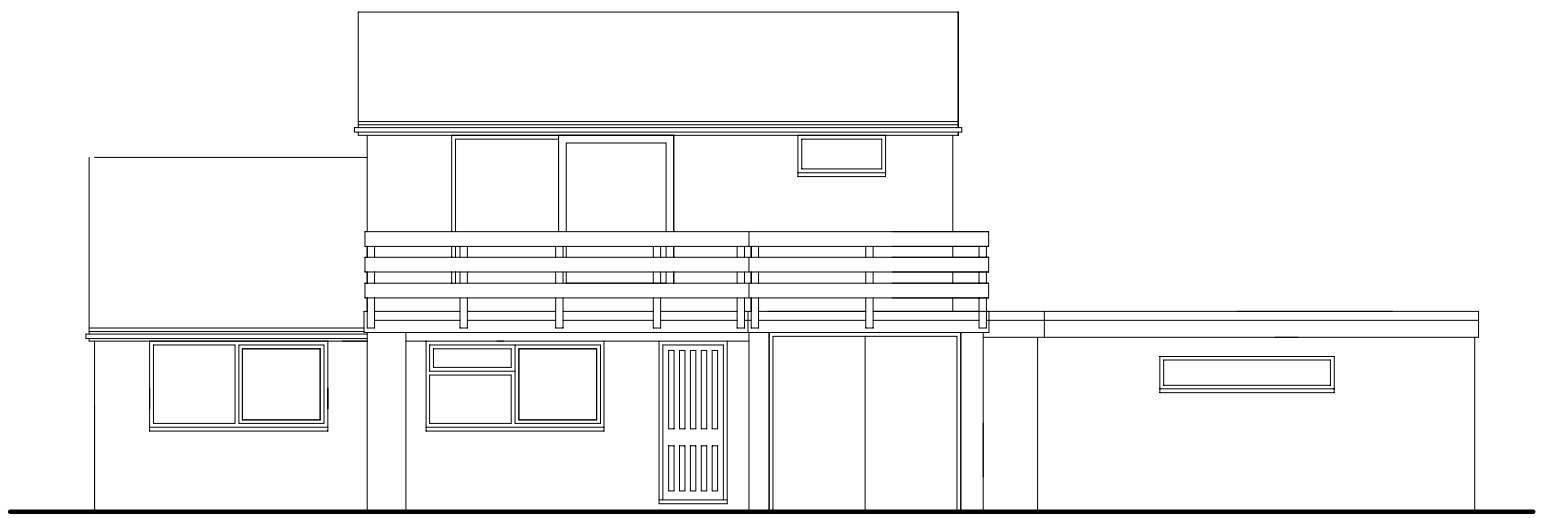

WEST ELEVATION AS EXISTING

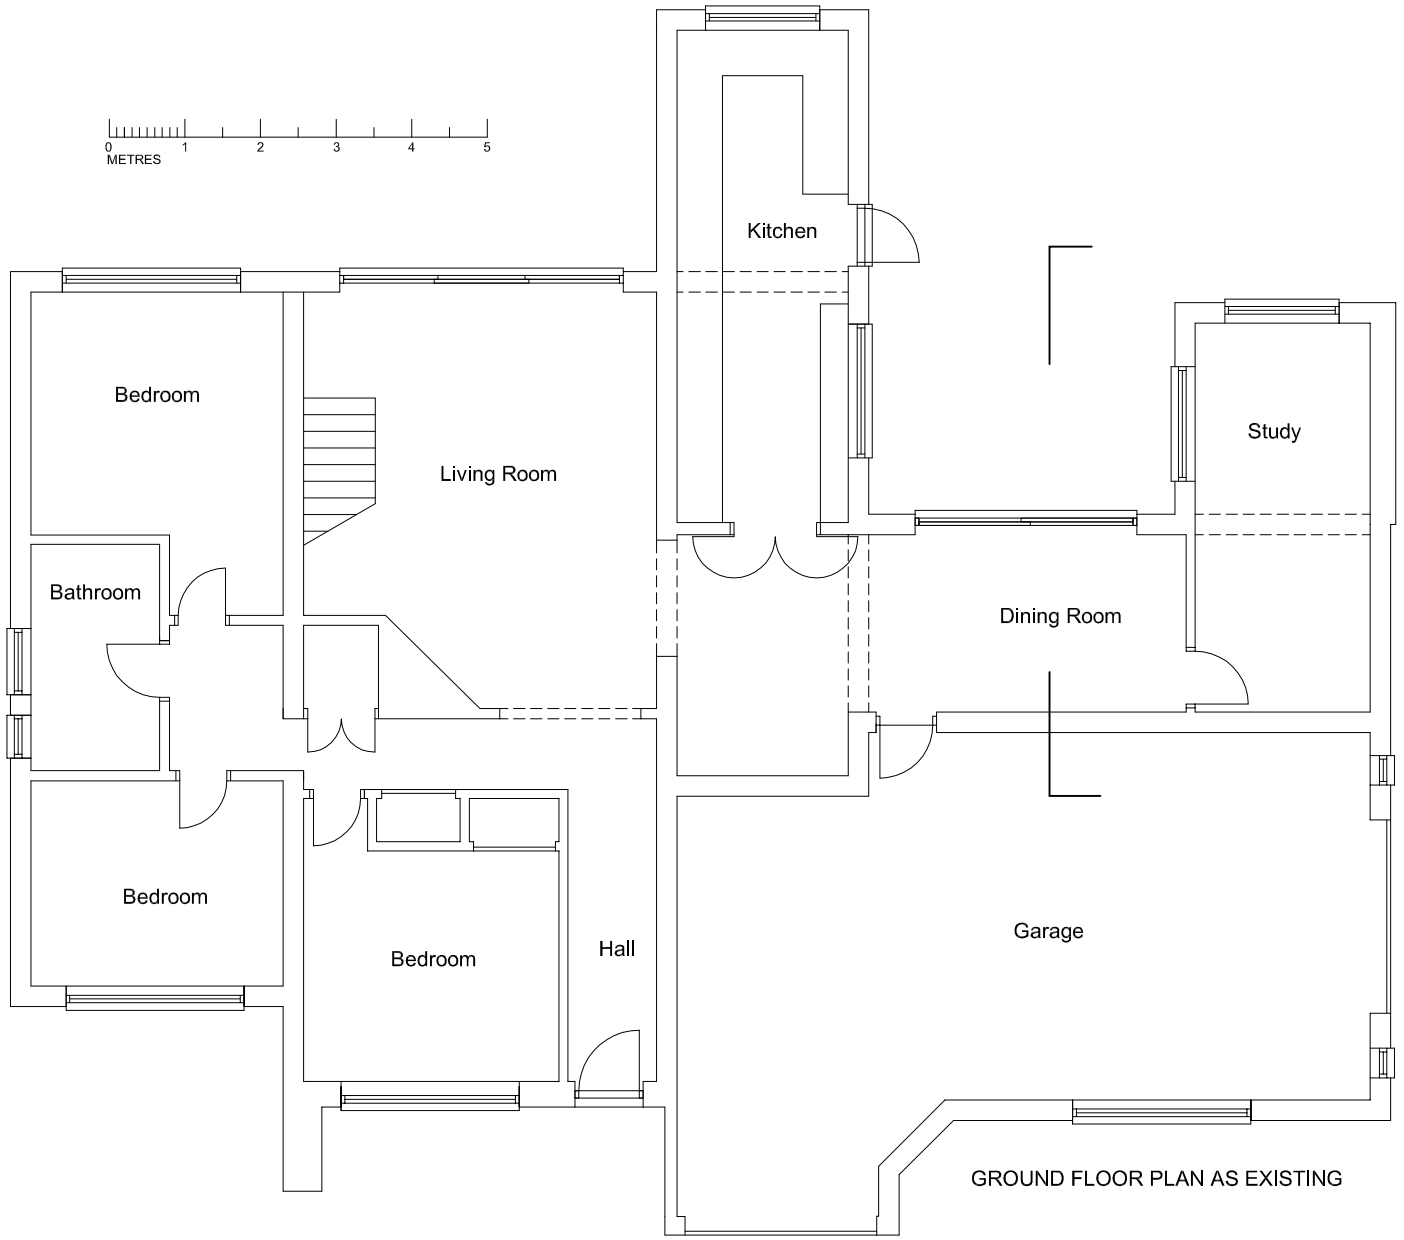

GROUND FLOOR PLAN AS EXISTING

PROPOSED EXTENSION AT
33 EAST MEADWAY, SHOREHAM BEACH,
SHOREHAM BY SEA, BN43 5RF

GROUND FLOOR PLAN AND WEST / SOUTH / EAST ELEVATIONS AS EXISTING

PLANNING APPLICATION

RICHARD ROBINSON RIBA

RR ARCHITECTS
3 PACIFIC COURT
RIVERSIDE
SHOREHAM BY SEA BN43 5AG
T - 01273 452 634 M - 07860 632 542
E-MAIL richard@rr-architects.co.uk

DWG NO. 10

SCALE 1:100@ A3

DRAWN BY RR 16.02.18

NORTH