




EAST ELEVATION AS PROPOSED

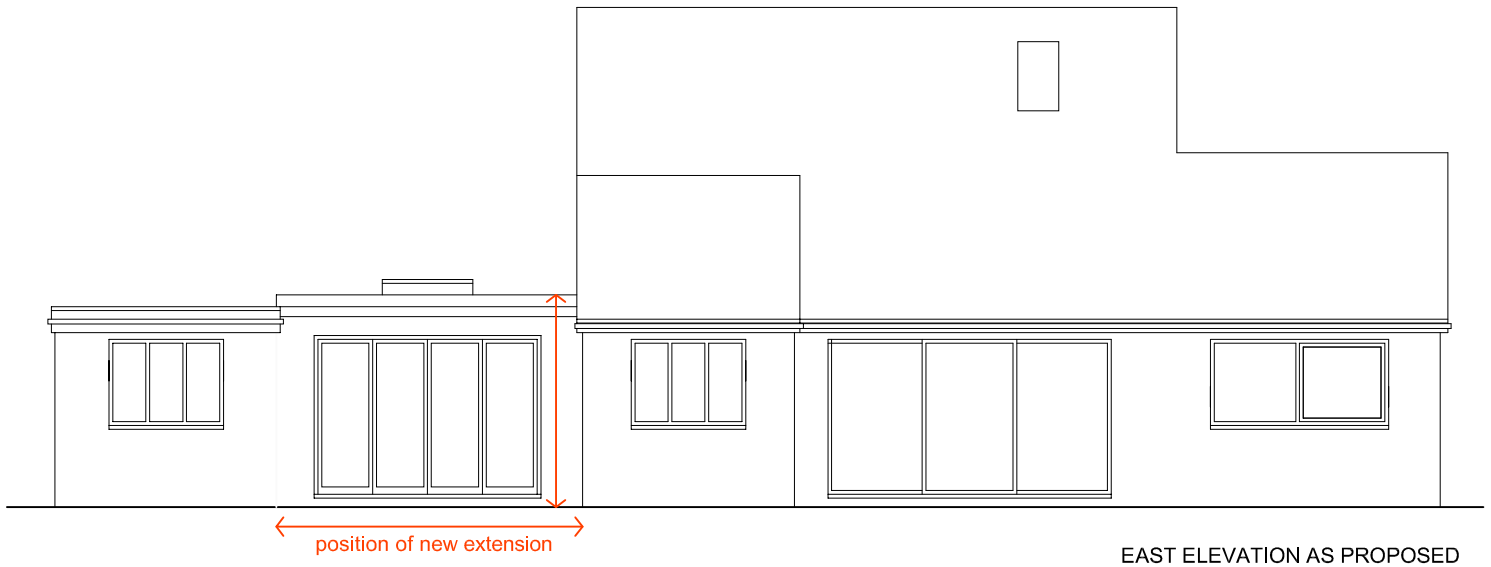

SOUTH ELEVATION AS PROPOSED

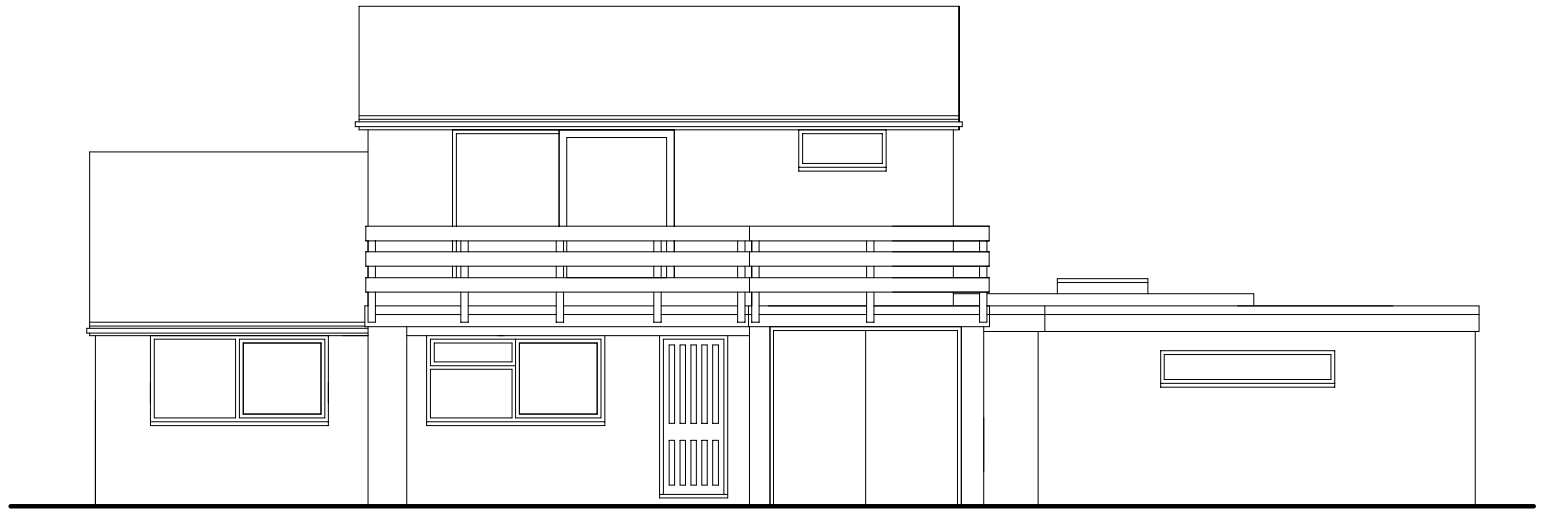

WEST ELEVATION AS PROPOSED

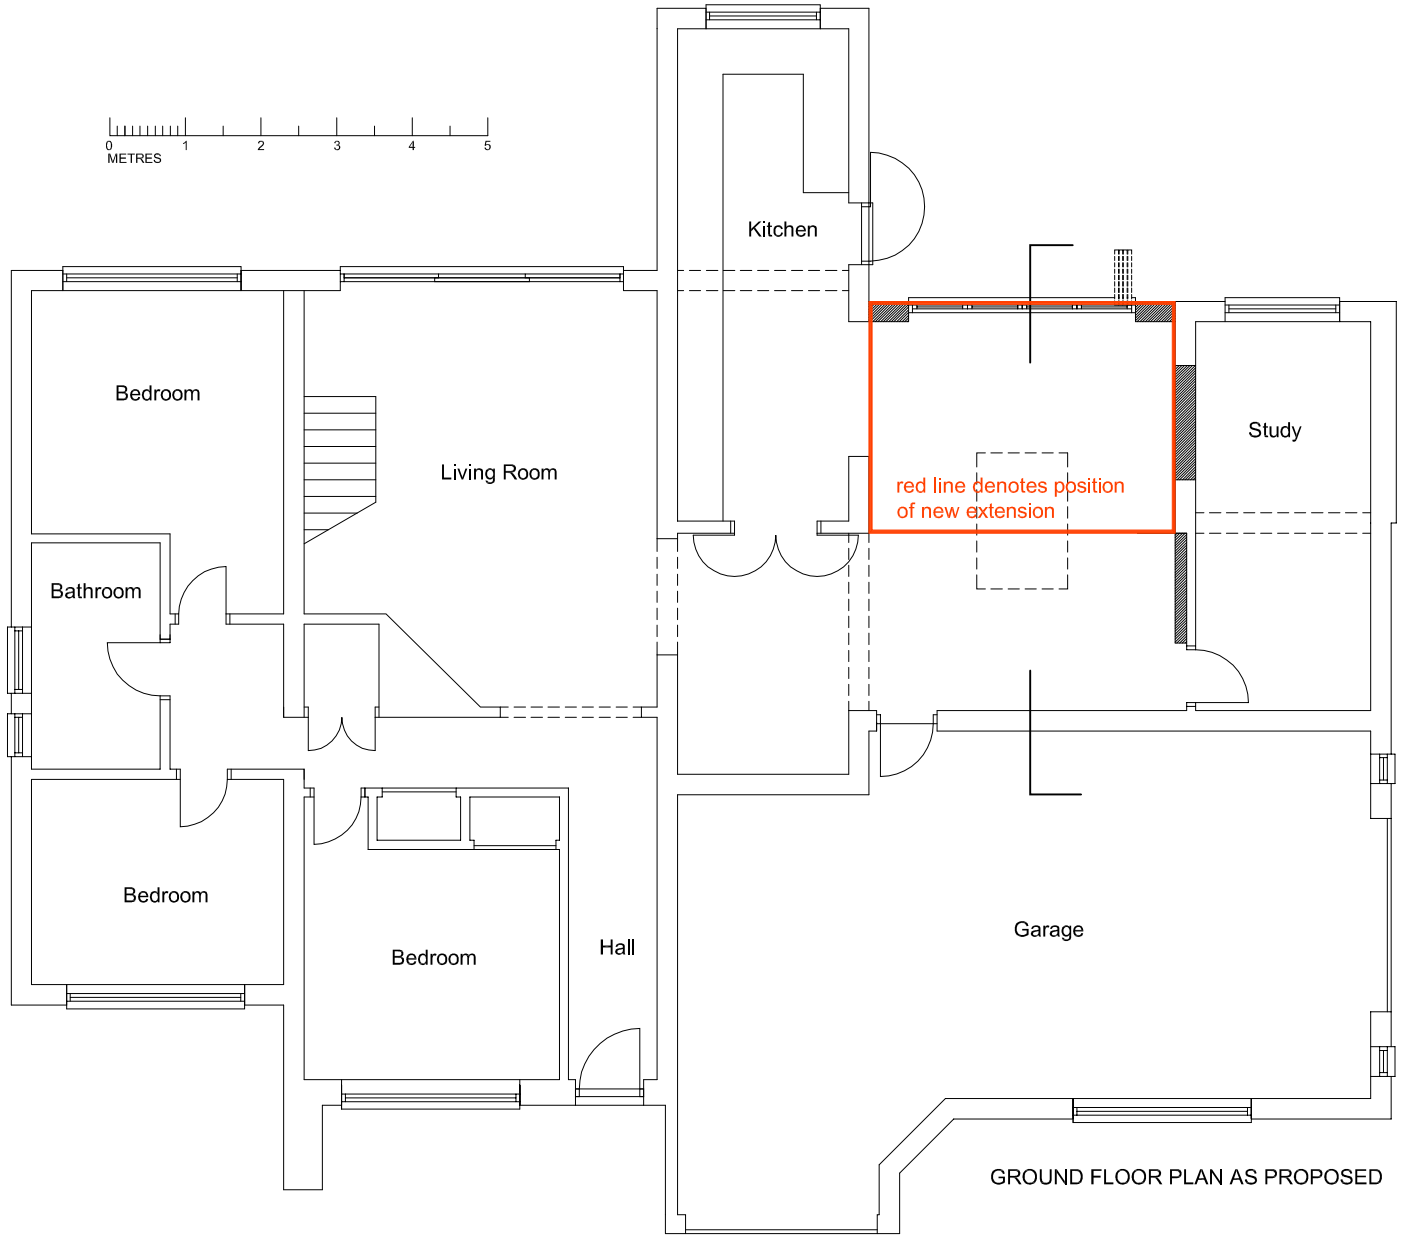

GROUND FLOOR PLAN AS PROPOSED

REV A POSITION OF NEW EXTENSION INDICATED ON PLAN AND EAST ELEVATION — RR FEB 28TH 2018

PROPOSED EXTENSION AT
33 EAST MEADWAY, SHOREHAM BEACH,
SHOREHAM BY SEA, BN43 5RF

DWG NO. 11 REV A

GROUND FLOOR PLAN AND WEST / SOUTH / EAST ELEVATIONS AS PROPOSED

SCALE 1:100@ A3

PLANNING APPLICATION

DRAWN BY RR 16.02.18

RICHARD ROBINSON RIBA

RR ARCHITECTS
3 PACIFIC COURT
RIVERSIDE
SHOREHAM BY SEA BN43 5AG
T - 01273 452 634 M - 07860 632 542
E-MAIL richard@rr-architects.co.uk

NORTH