## Plan


N
6.7m
NORTH ROAD
British Legion Club
1 to 28
10
2
4
7
6
8
89
7
8
9

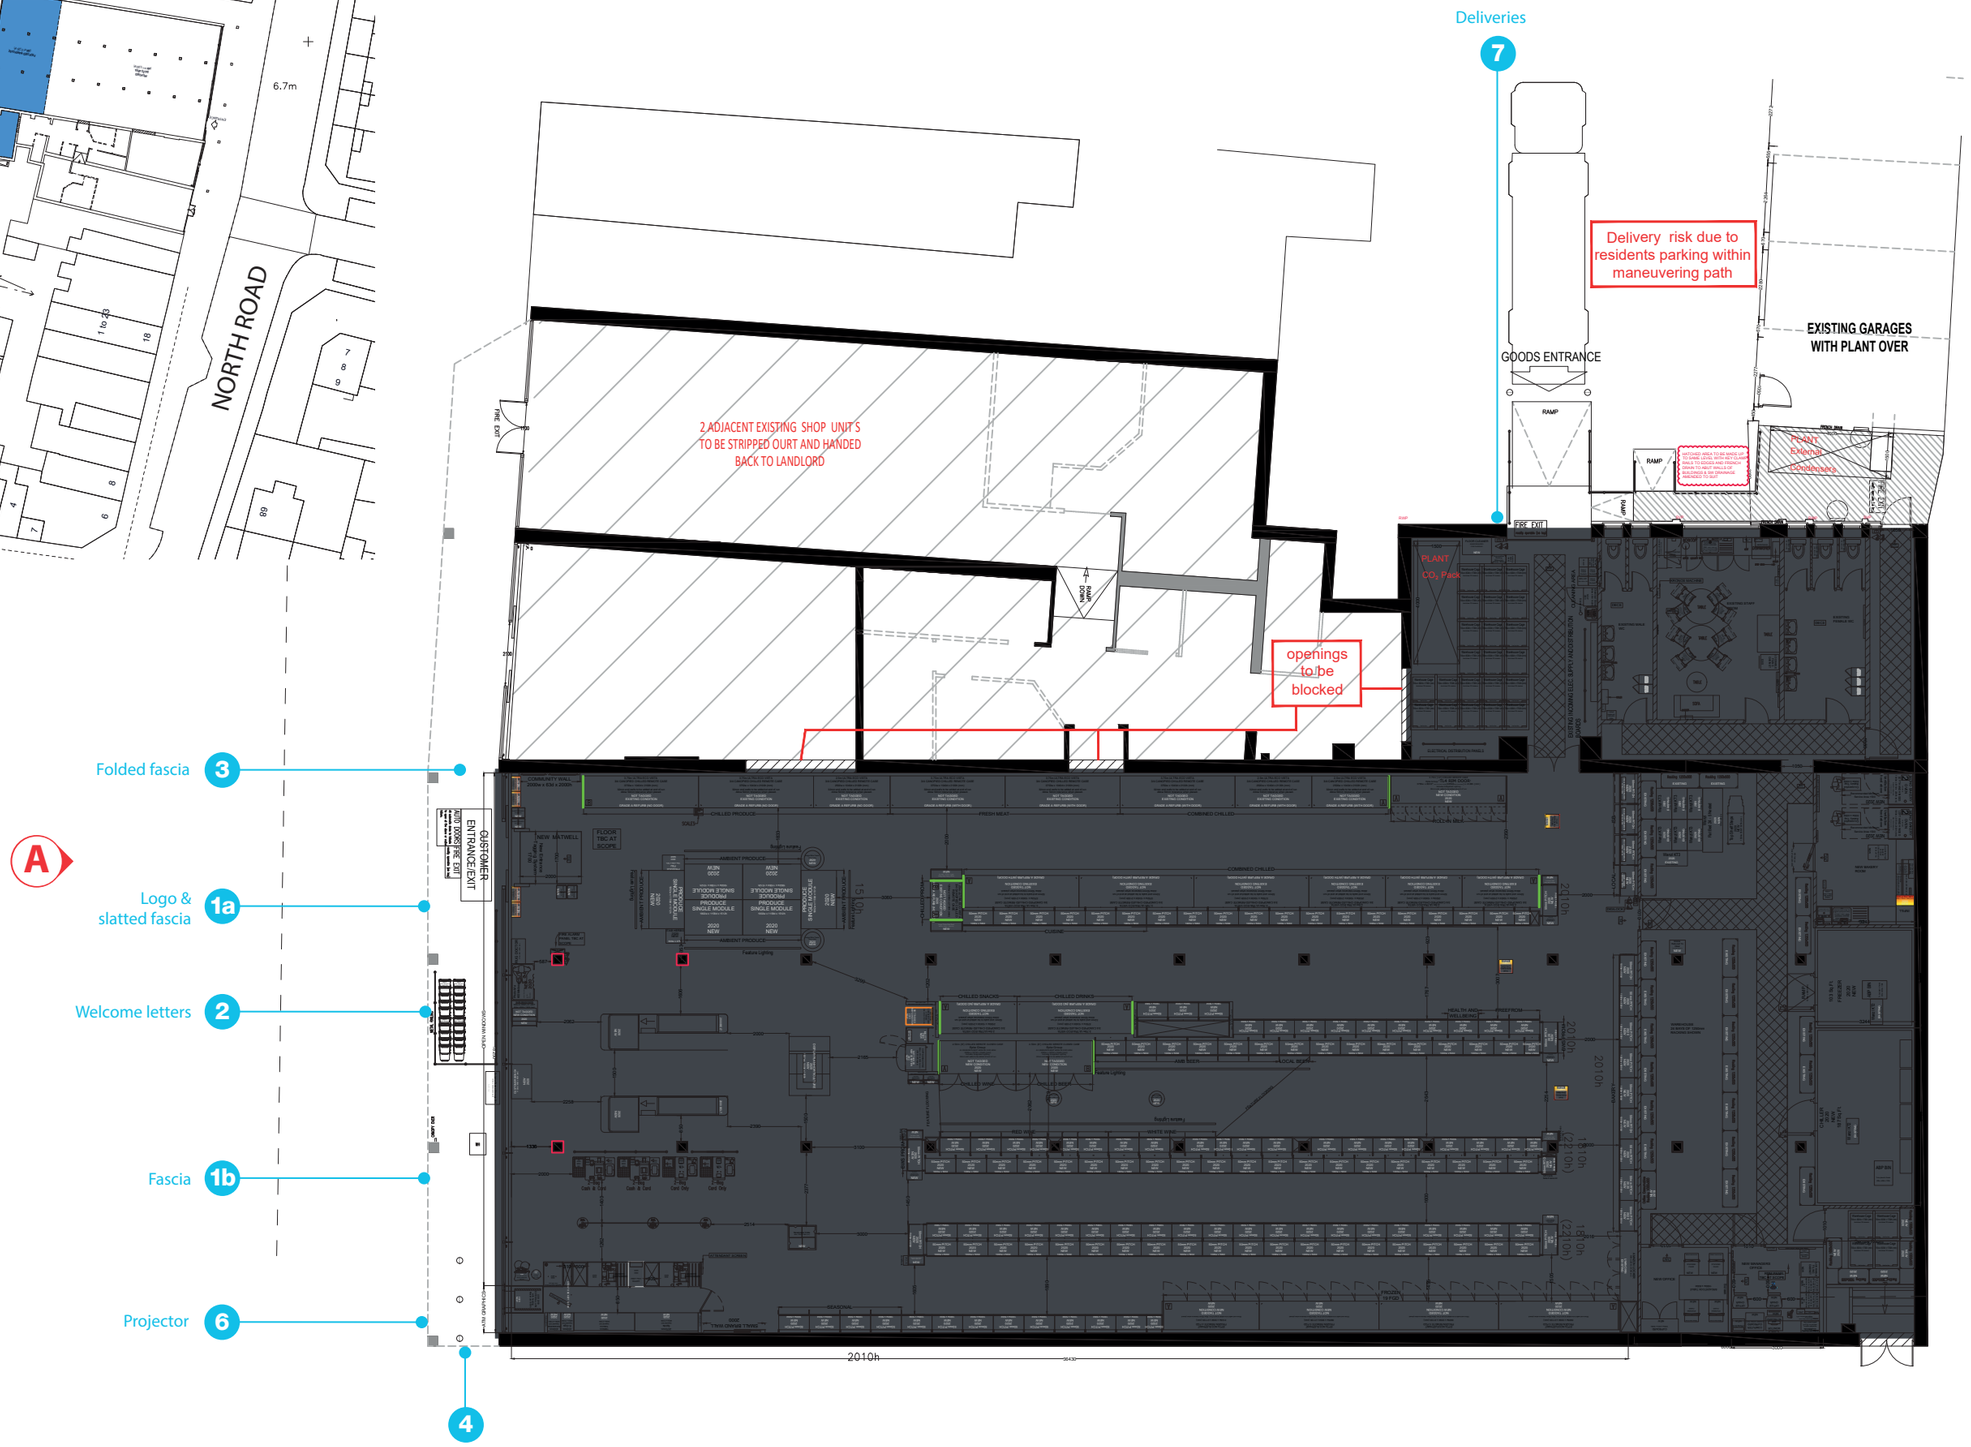
Deliveries
7
Delivery risk due to residents parking within maneuvering path
EXISTING GARAGES WITH PLANT OVER
GOODS ENTRANCE
RAMP
RAMP
RAMP
FIRE EXIT
PLANT
CO2 Pack
2 ADJACENT EXISTING SHOP UNIT'S TO BE STRIPPED OURT AND HANDED BACK TO LANDLORD
openings to be blocked
Folded fascia
3
A
Logo & slatted fascia
1a
Welcome letters
2
Fascia
1b
Projector
6
4
CUSTOMER ENTRANCE/EXIT
2010h