

West Elevation



South Elevation

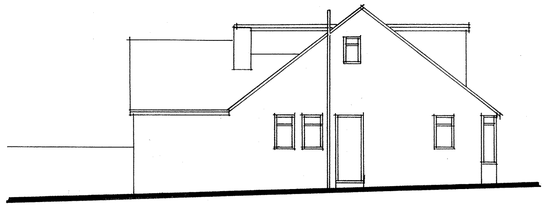

East Elevation

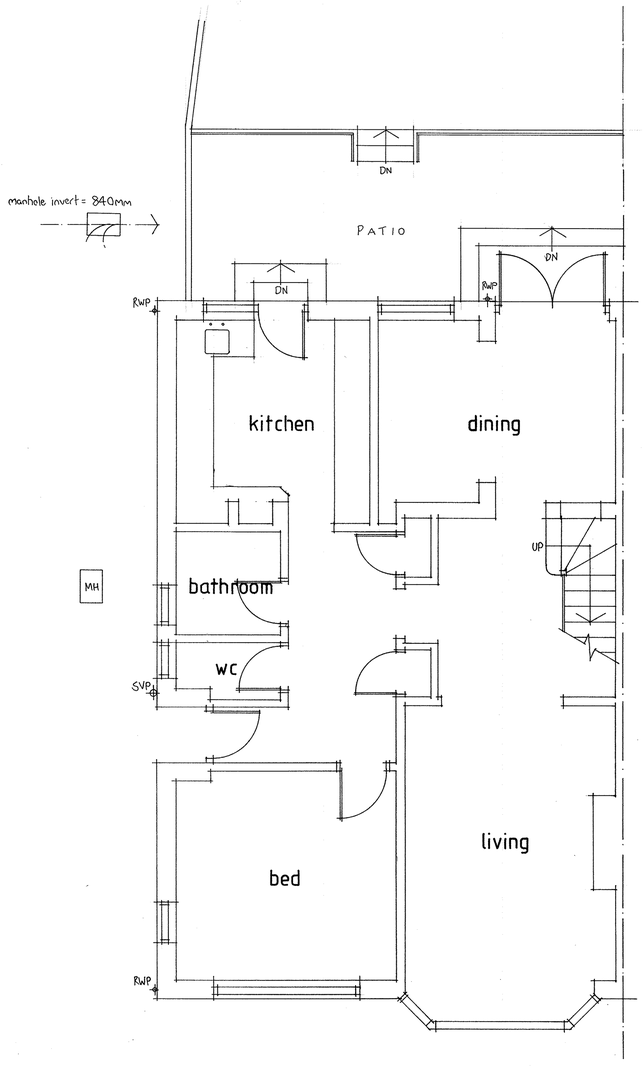

Ground Floor Plan

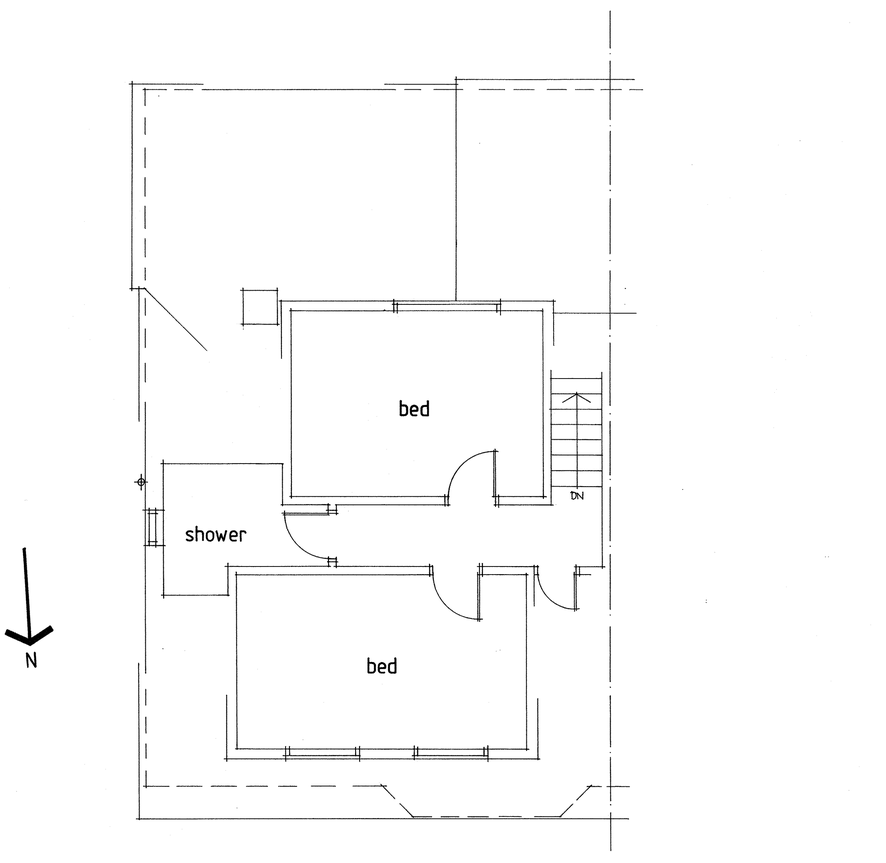

First Floor Plan

N

1:50 0 1 2 3 4 5

A1 PAPER SIZE SCALE 1:100 0 1 2 3 4 5 6 7 8 9 10

Do not scale from this drawing all dimensions must be checked on site. This drawing is the sole copyright of Insite Planning Ltd.

Insite Planning Ltd
5 Beechwood Avenue
Brighton, East Sussex
BN1 8ED
Tel: 01273 558118
Email: insiteplanning@yahoo.co.uk

Client:

Job:

50 Holmbush Way
Southwick

As Existing

Date: April 2021 Scale: 1:50, 1:100

Drawing No: 1800/2318