

EXISTING SITE LOCATION PLAN
SCALE 1:1250

0m 50m 100m

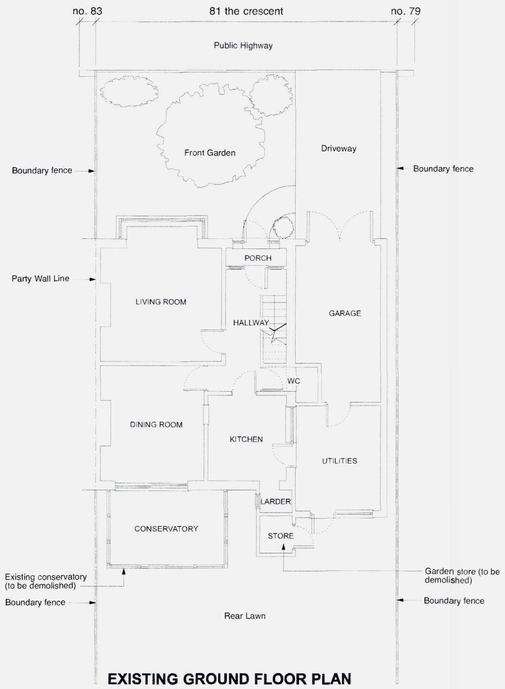

EXISTING GROUND FLOOR PLAN
SCALE 1:100

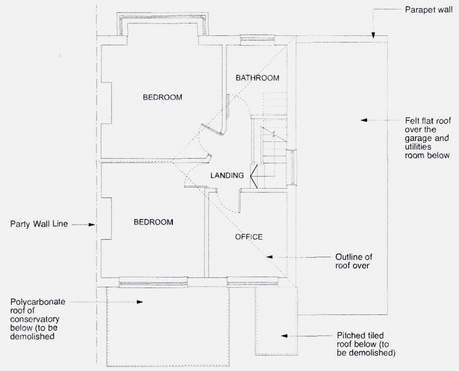

EXISTING FIRST FLOOR PLAN
SCALE 1:100

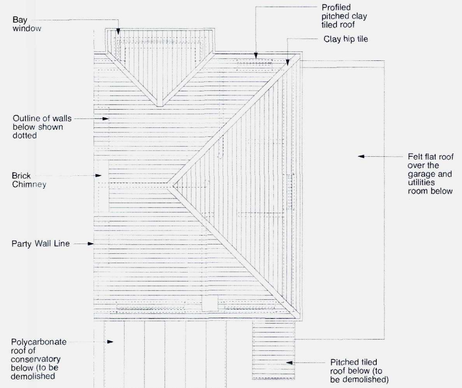

EXISTING ROOF PLAN
SCALE 1:100



EXISTING SITE BLOCK PLAN
SCALE 1:500

0m 10m 20m

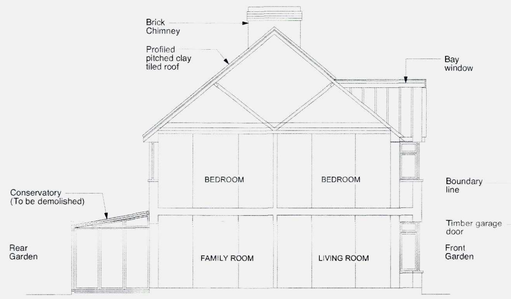

EXISTING TYPICAL SECTION
SCALE 1:100

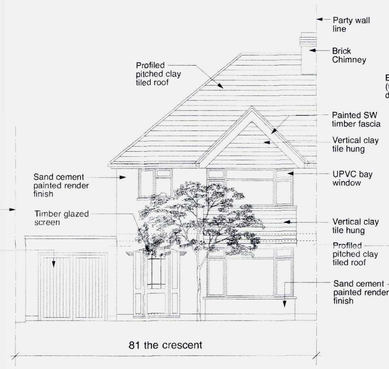

EXISTING SOUTH EAST ELEVATION
SCALE 1:100

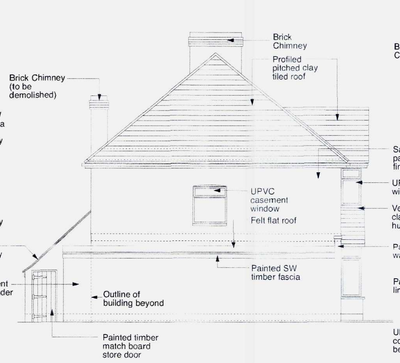

EXISTING SOUTH WEST ELEVATION
SCALE 1:100

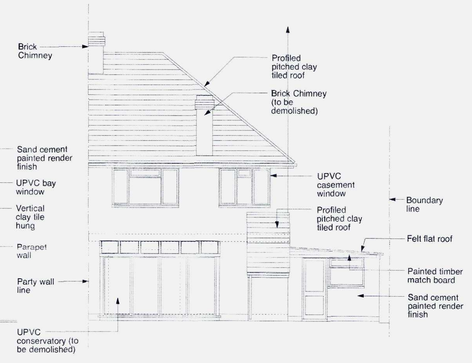

PROPOSED NORTH WEST ELEVATION
SCALE 1:100

Scale 1:100
0 1 2 3 4 5 6 7 8 9 10 M

Job Name
Proposed Loft Conversion & Extension @ 81 The Crescent, Southwick, BN42 4LB

Status	Drawing Title
PLANNING	EXISTING SITE PLAN, PLAN, SECTION & ELEVATION
Date: FEB' 2014	Scale: VAR.
Job No: 2013/14	
[redacted]	Drawing Number: L-01

IP