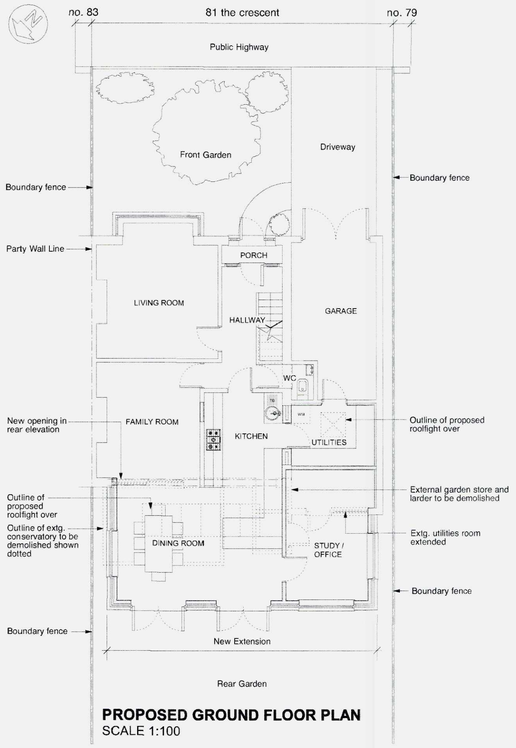

PROPOSED GROUND FLOOR PLAN
SCALE 1:100

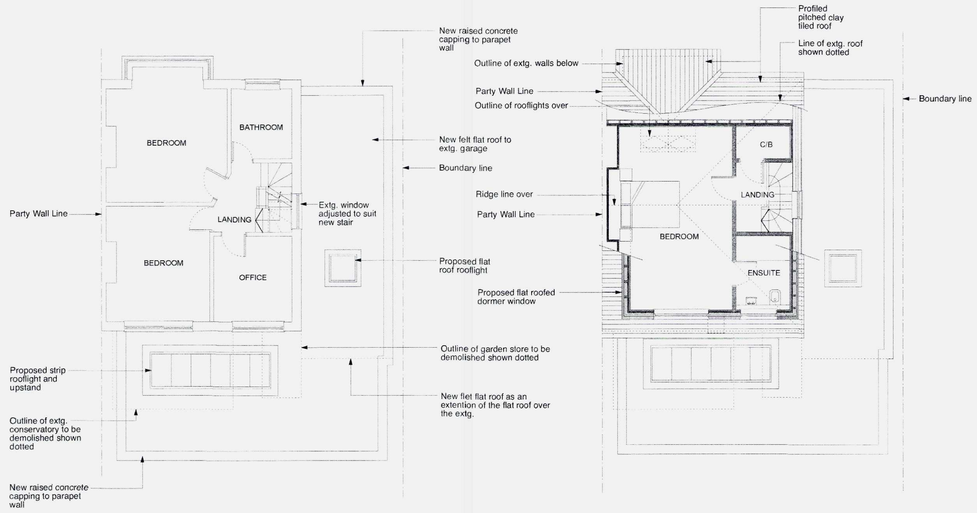

PROPOSED FIRST FLOOR PLAN
SCALE 1:100

PROPOSED LOFT PLAN
SCALE 1:100

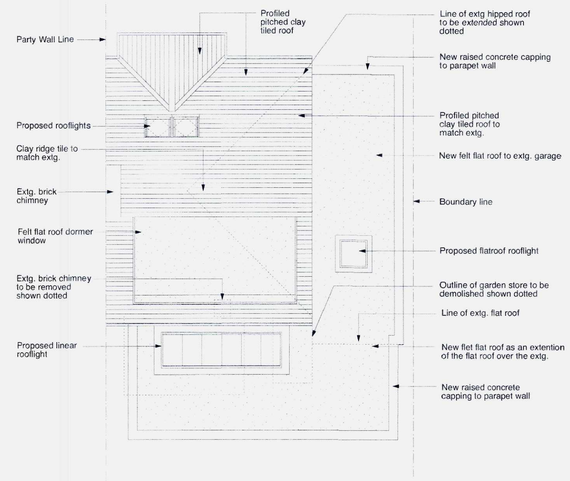

PROPOSED ROOF PLAN
SCALE 1:100

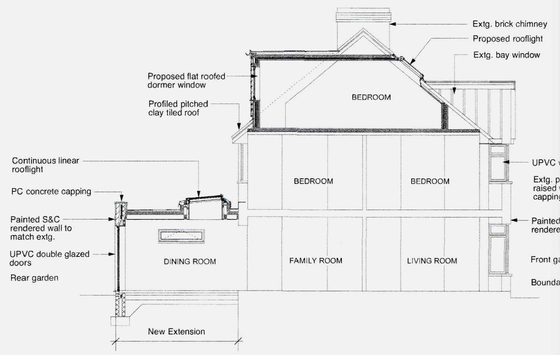

PROPOSED TYPICAL SECTION
SCALE 1:100

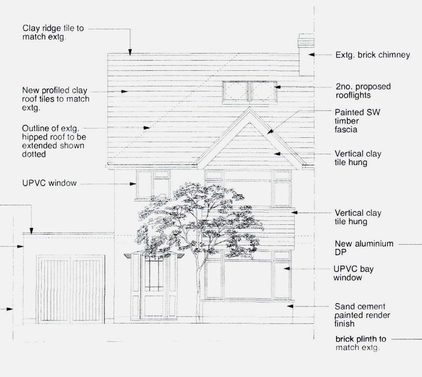

PROPOSED SOUTH EAST ELEVATION
SCALE 1:100

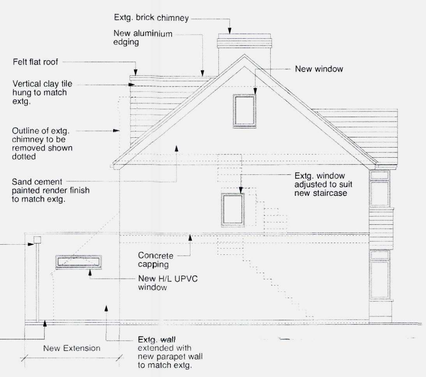

PROPOSED SOUTH WEST ELEVATION
SCALE 1:100

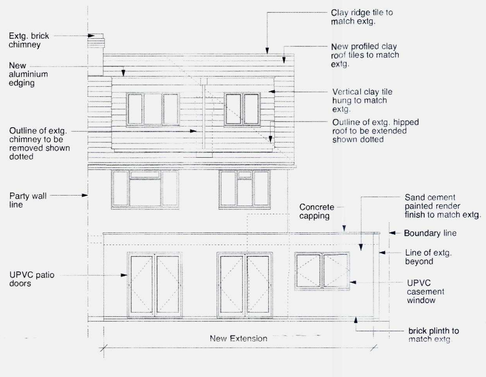

PROPOSED NORTH WEST ELEVATION
SCALE 1:100

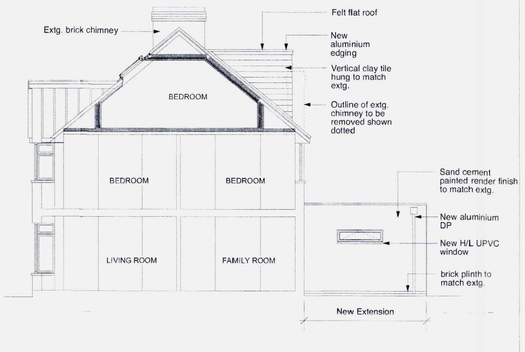

PROPOSED NORTH EAST ELEVATION
SCALE 1:100

NOTE: The works to the proposed roof, including the hip / gable extension, dormer and rooflights are subject to a seperate certificate of lawfulness application and should **not** be considered as part of this application

Scale 1:100
0 1 2 3 4 5 6 7 8 9 10 M

Job Name
Proposed Loft Conversion & Extension @ 81 The Crescent, Southwick, BN42 4LB

Status: **PLANNING**
Drawing Title: **PROPOSED PLANS, SECTION AND ELEVATIONS**

Date: **FEB' 2014**
Scale: **1:100 @ A1**
Job No: **2013/14**

Drawing Number: **L-02A**

ADUR & WORTHING
PLANNING SERVICES
PLAN AWDM/0216/14
DATE VALID