Status: [redacted]	Drawing Title: PROPOSED ROOF EXTENSION VOLUMES	PLANNING	Drawing Number: L-03
Job Name: Proposed Loft Conversion & Extension @ 81 The Crescent, Southwick, BN42 4LB	Date: FEB. 2014	Scale: 1:50	Job Ref: 2013/14

© All rights reserved - [redacted]

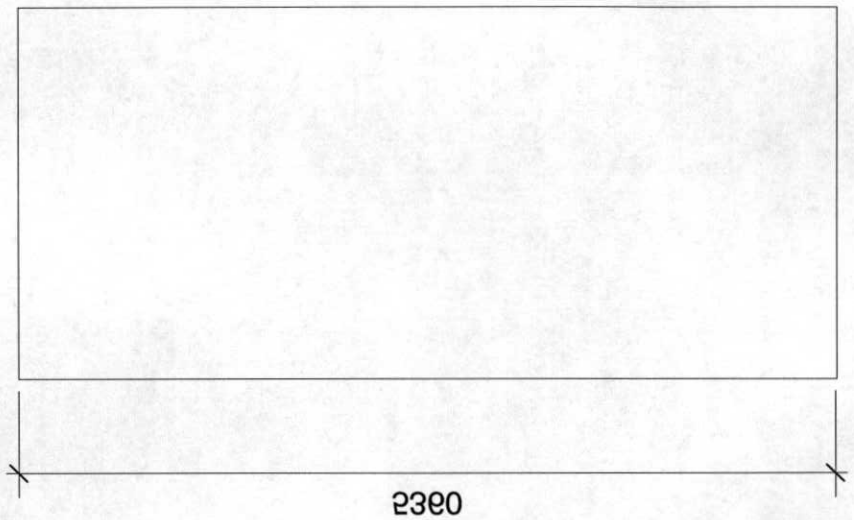

VOLUME = 3.23 X 5.36 = 17.31 m3

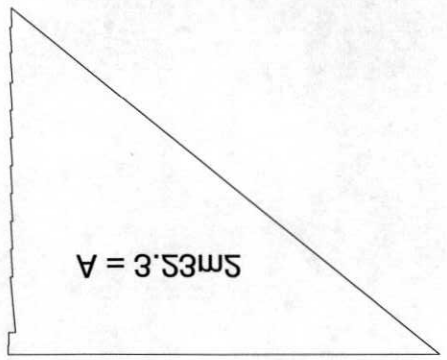

A) DORMER WINDOW

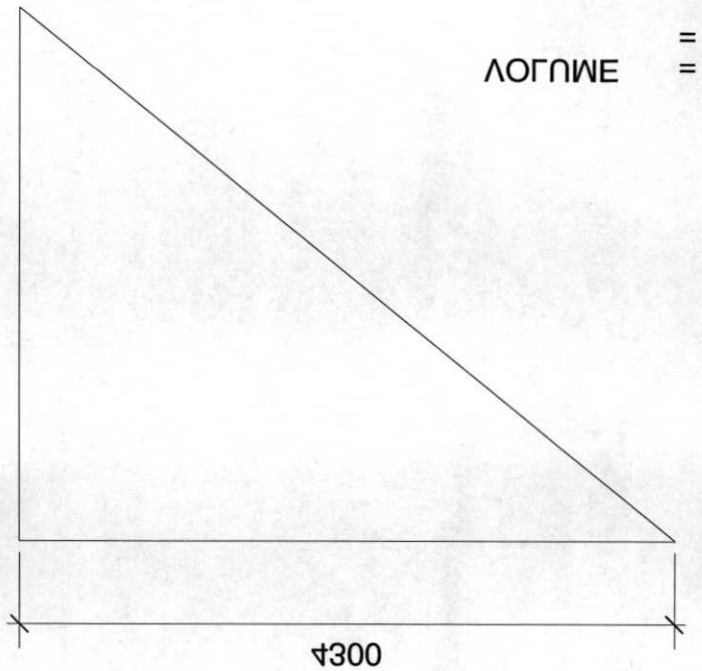

VOLUME = (15.18 x 4.3)/2 = 32.63 m3

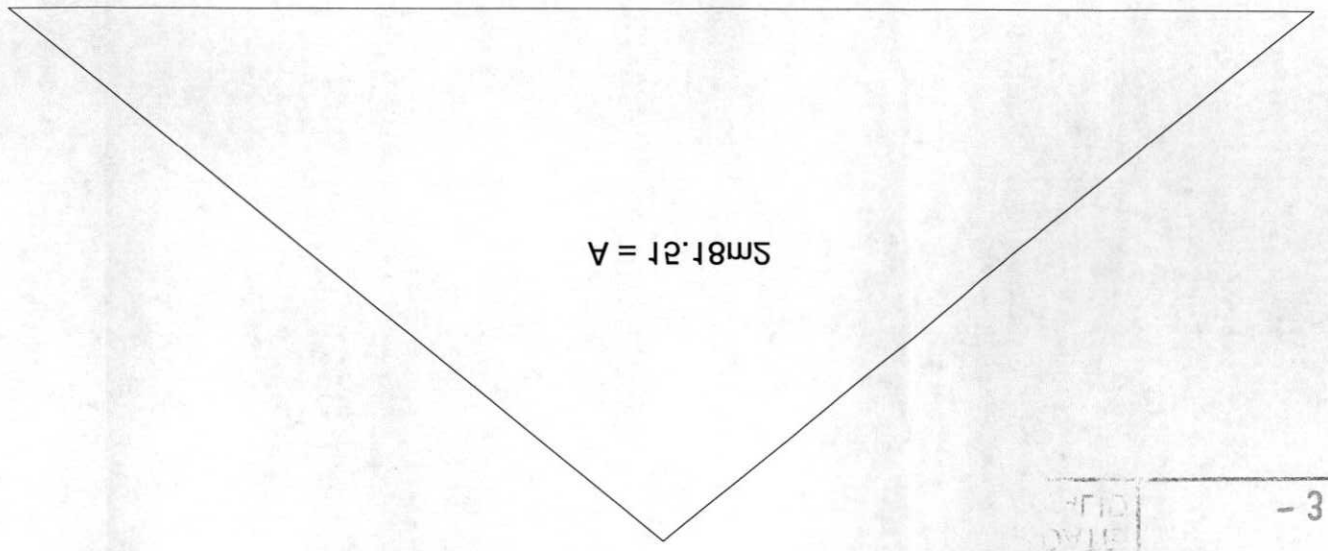

B) HIP \ GABLE ROOF EXTENSION

TOTAL VOLUME = 17.31 + 32.63 = 49.94 m3

PLANNING SERVICES
ADUR & WORTHING
PLAN AWDM 05/14
DATE 3 MAR 2014