ADAM ARCHITECTURAL PLANNING SERVICES
PLAN WINDOW 0217/14
DATE
VALID

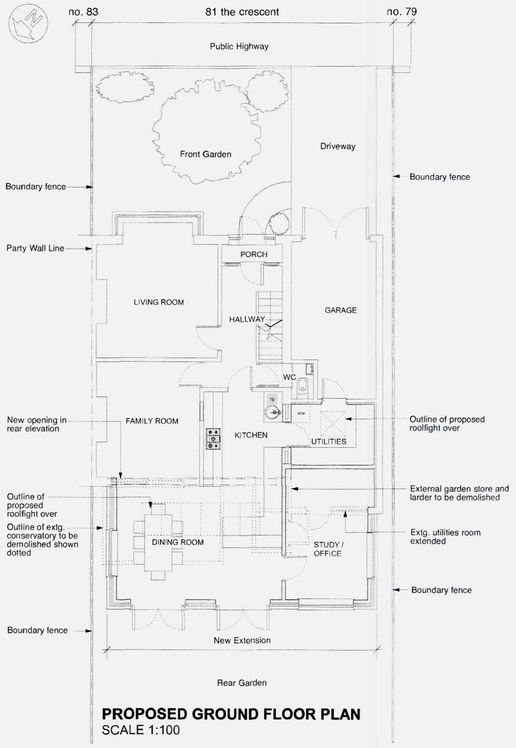

PROPOSED GROUND FLOOR PLAN
SCALE 1:100

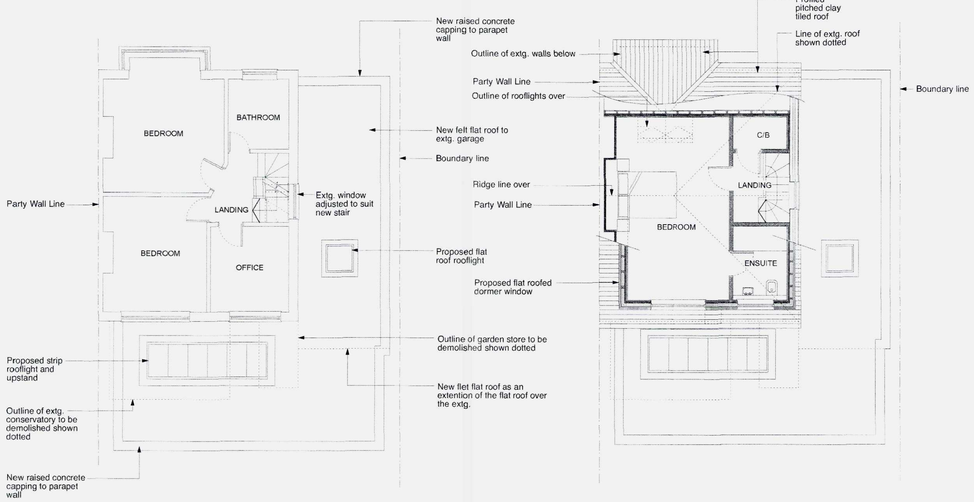

PROPOSED FIRST FLOOR PLAN
SCALE 1:100

PROPOSED LOFT PLAN
SCALE 1:100

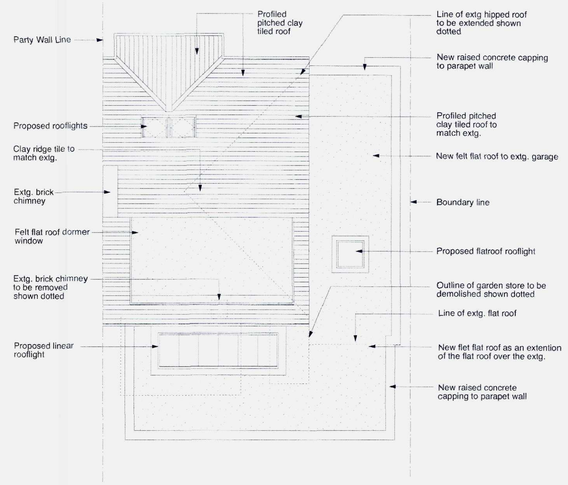

PROPOSED ROOF PLAN
SCALE 1:100

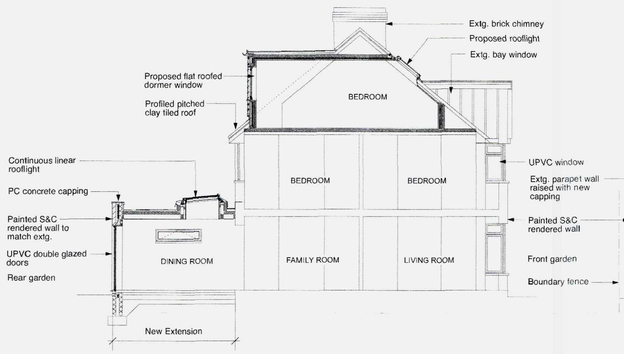

PROPOSED TYPICAL SECTION
SCALE 1:100

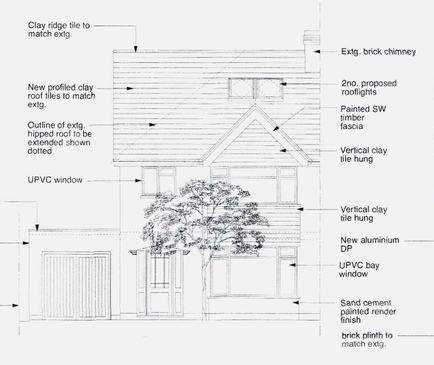

PROPOSED SOUTH EAST ELEVATION
SCALE 1:100

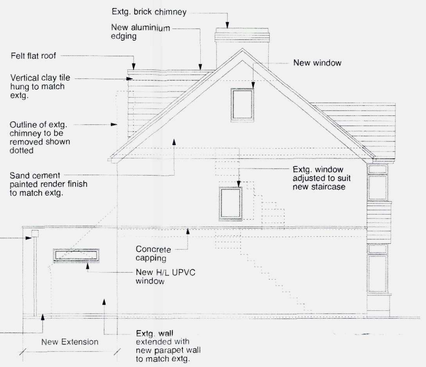

PROPOSED SOUTH WEST ELEVATION
SCALE 1:100

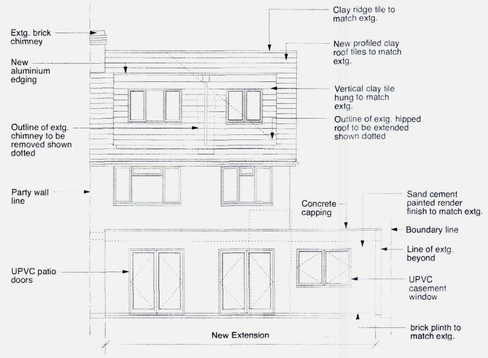

PROPOSED NORTH WEST ELEVATION
SCALE 1:100

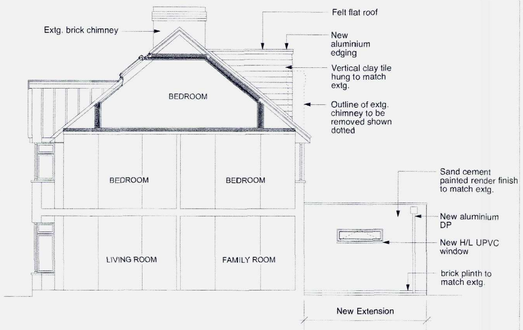

PROPOSED NORTH EAST ELEVATION
SCALE 1:100

NOTE: The works to the proposed ground floor extension are subject to a seperate householder planning application and should **not** be considered as part of this application

Scale 1:100
0 1 2 3 4 5 6 7 8 9 10 M

Job Name
Proposed Loft Conversion & Extension @ 81 The Crescent, Southwick, BN42 4LB

Status	Drawing Title
PLANNING	PROPOSED PLANS, SECTION AND ELEVATIONS
Date: FEB' 2014	Scale: 1:100 @ A1
Job No: 2013/14	
[redacted]	Drawing Number: L-02B