ADUR & WORTHING
PLANNING SERVICES
PLAN AWDM/0217/14
SITE
LIB



EXISTING SITE LOCATION PLAN
SCALE 1:1250

0m 50m 100m

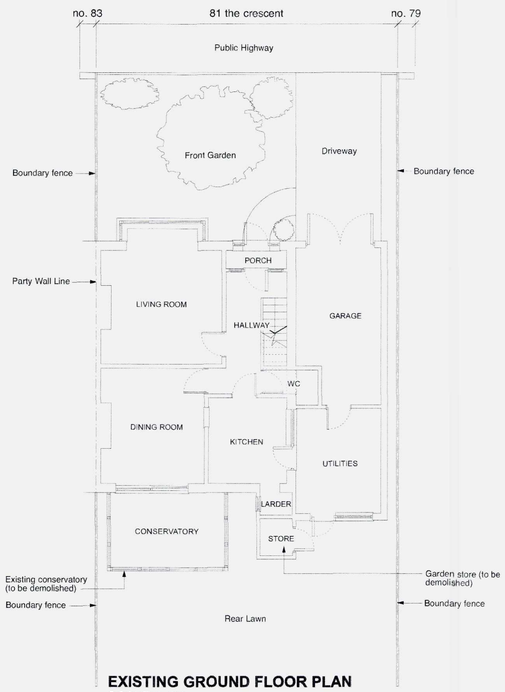

EXISTING GROUND FLOOR PLAN
SCALE 1:100

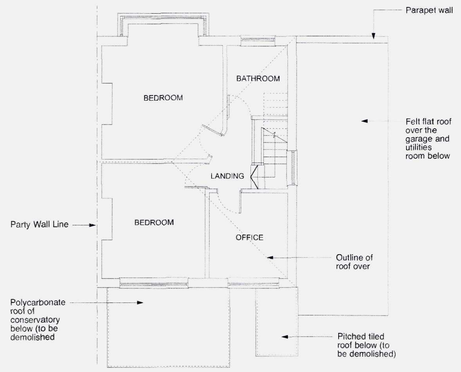

EXISTING FIRST FLOOR PLAN
SCALE 1:100

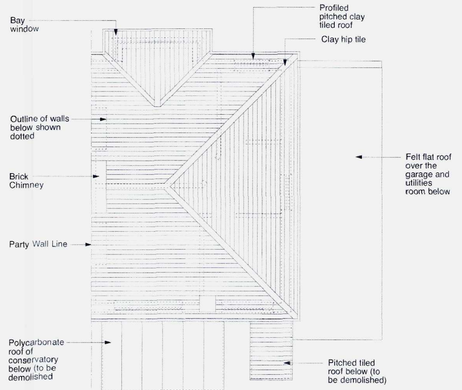

EXISTING ROOF PLAN
SCALE 1:100



EXISTING SITE BLOCK PLAN
SCALE 1:500

0m 10m 20m

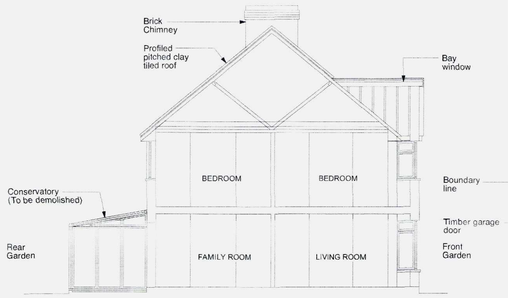

EXISTING TYPICAL SECTION
SCALE 1:100

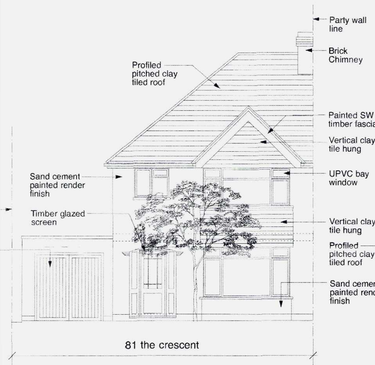

EXISTING SOUTH EAST ELEVATION
SCALE 1:100

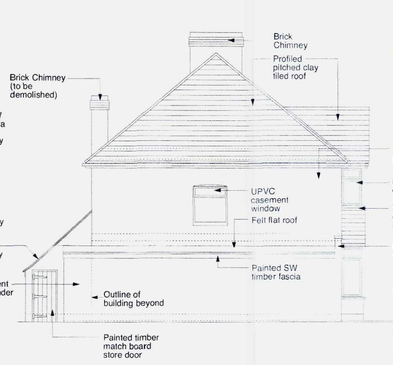

EXISTING SOUTH WEST ELEVATION
SCALE 1:100

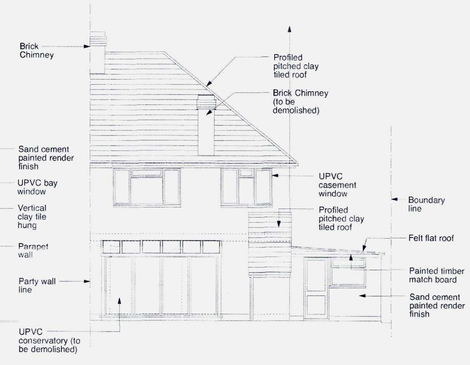

PROPOSED NORTH WEST ELEVATION
SCALE 1:100

Scale 1:100
0 1 2 3 4 5 6 7 8 9 10 M

Job Name
Proposed Loft Conversion & Extension @ 81 The Crescent, Southwick, BN42 4LB

Status	Drawing Title
PLANNING	**EXISTING SITE PLAN, PLAN, SECTION & ELEVATION**
Date: **FEB' 2014**	Scale: **VAR.**
[redacted]	Job No: **2013/14**
	Drawing Number: **L-01**

IP