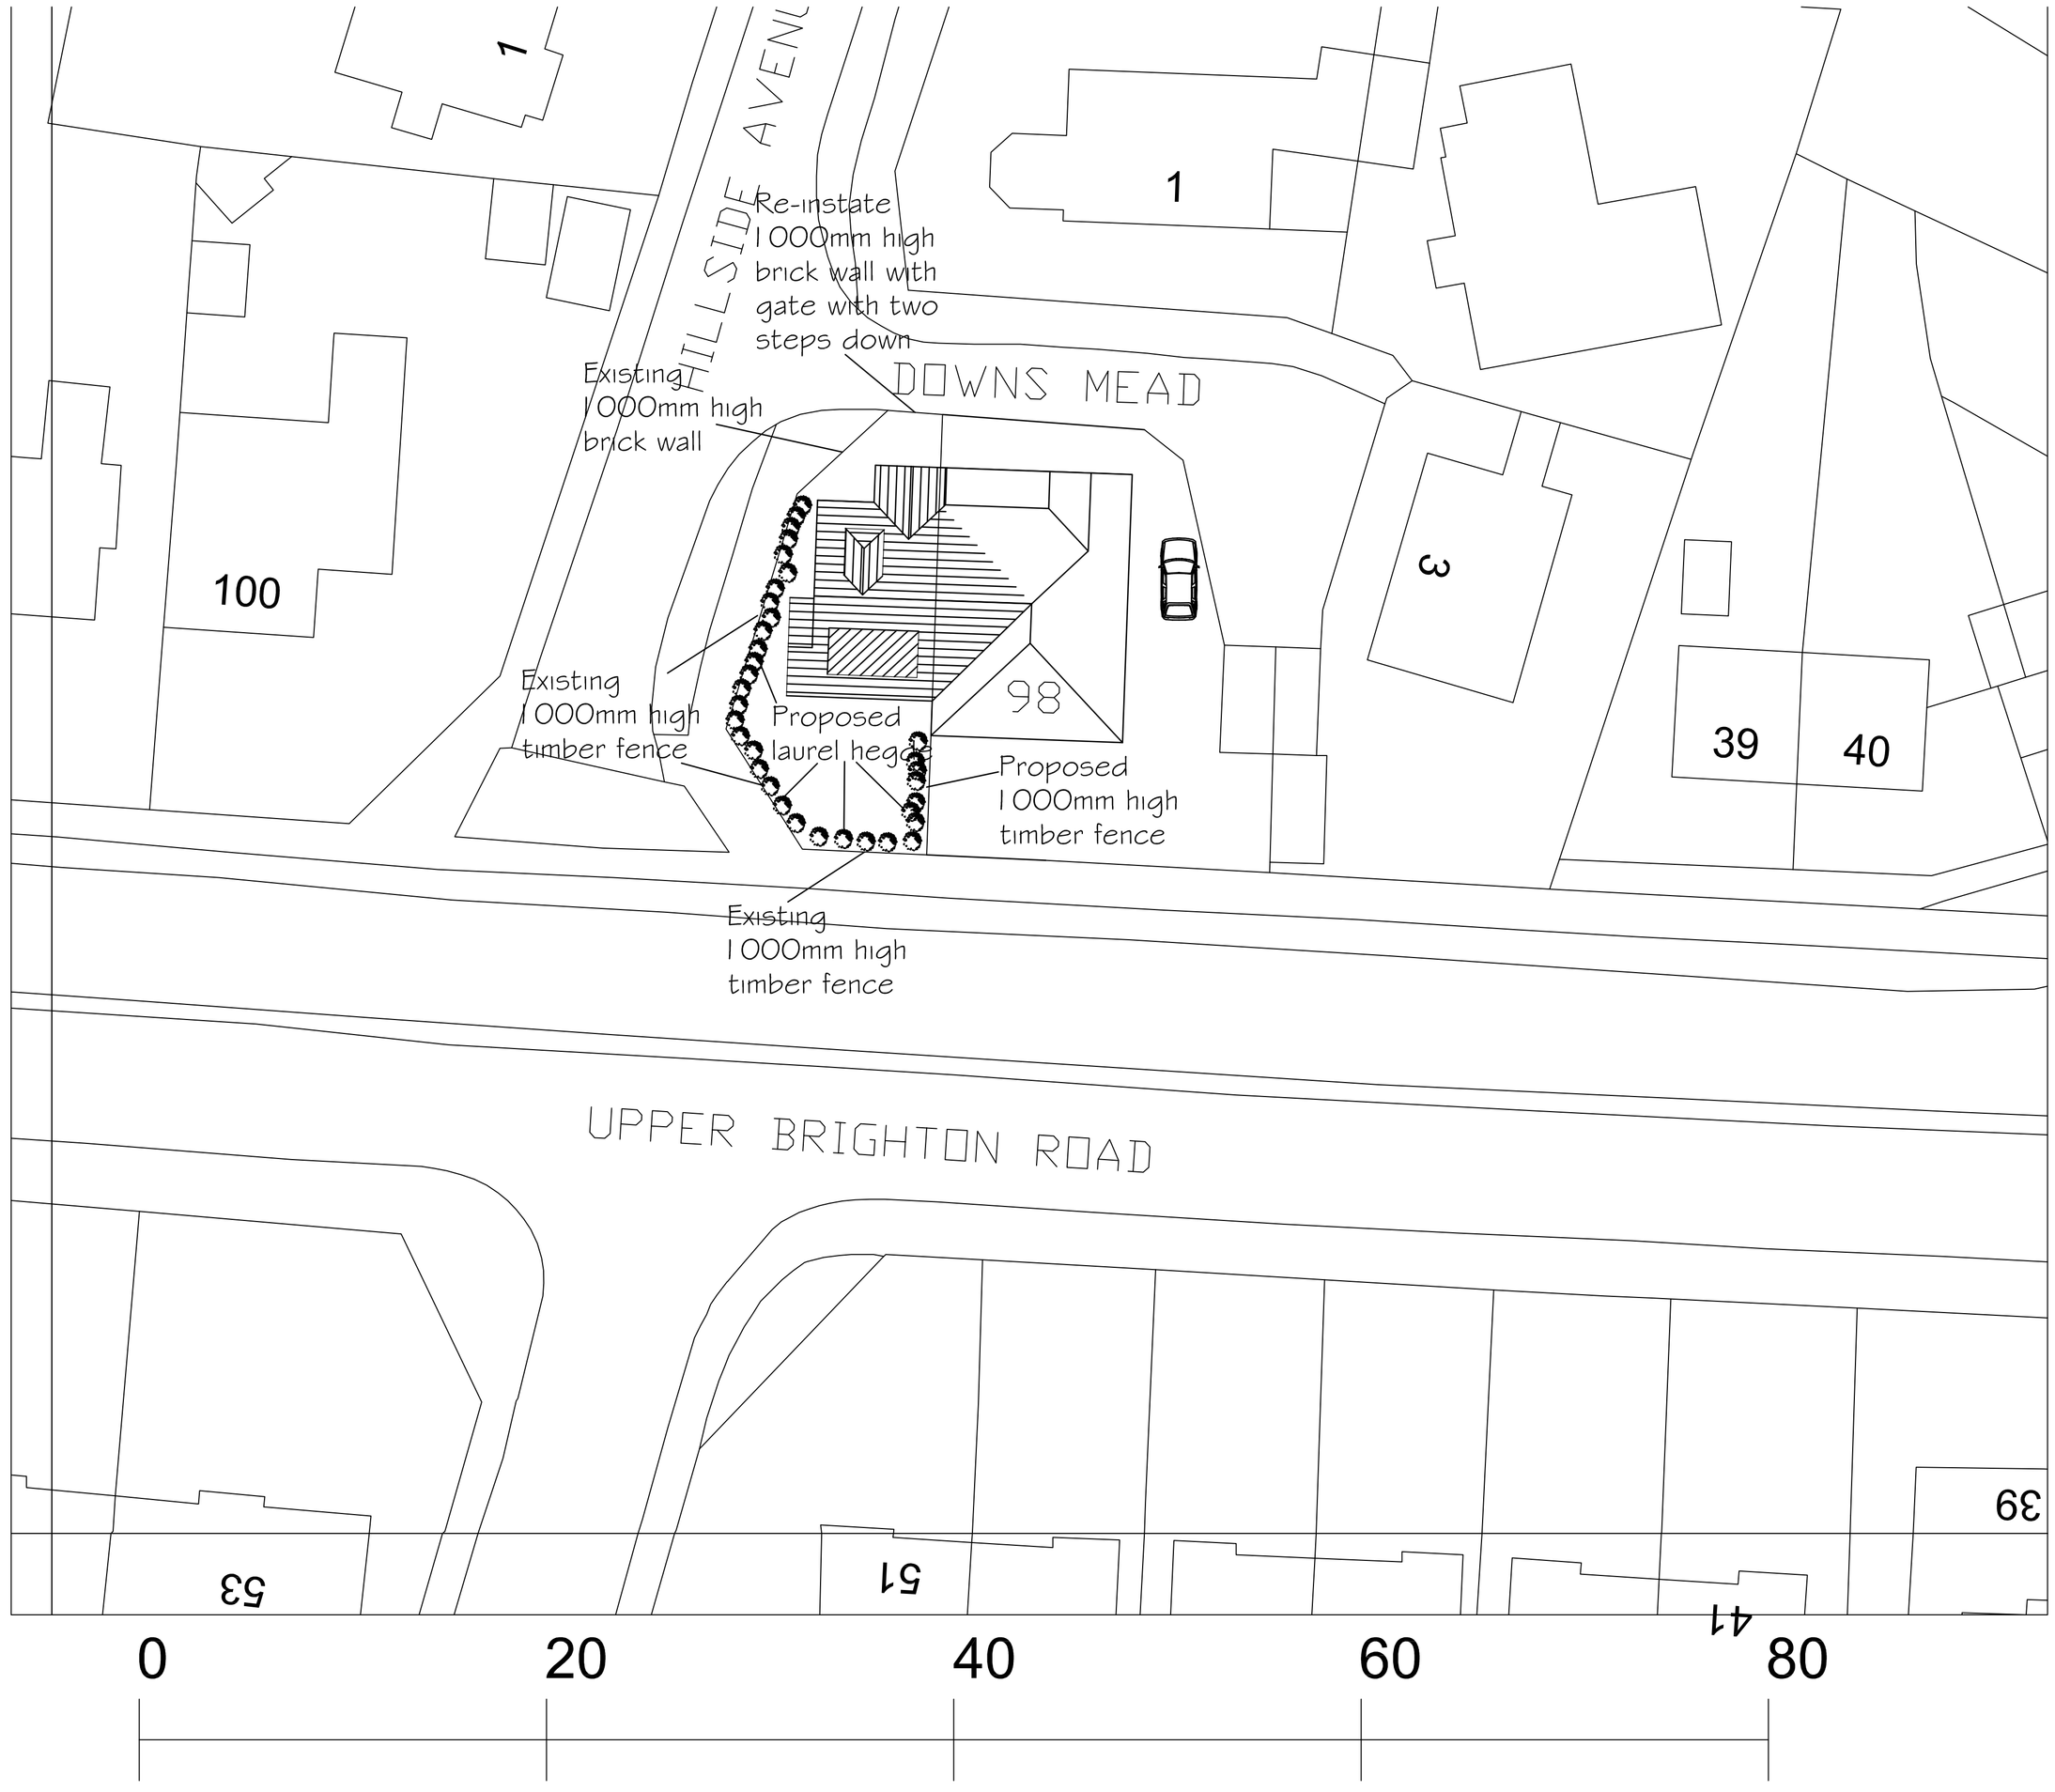

Metres
98 Upper Brighton Road
Lancing
Layout Plan 1:200

Tony Rogers
Building Consultants
Address: 40 Dawn Crescent, Upper Beeding
West Sussex, BN44 3WH
Telephone: 01903 815225 Fax: 01903 815225

Rev.	Date:	Revision Description:

Client: Mr P Meredith

Address: 98 Upper Brighton Road
Lancing
West Sussex
BN15 0LA

Project: Proposed attached dwelling

Scale: 1:200
Paper Size A1

Date: November 2024

Drawing No: 24/1592/04

Drawn By: AWR

Revision: