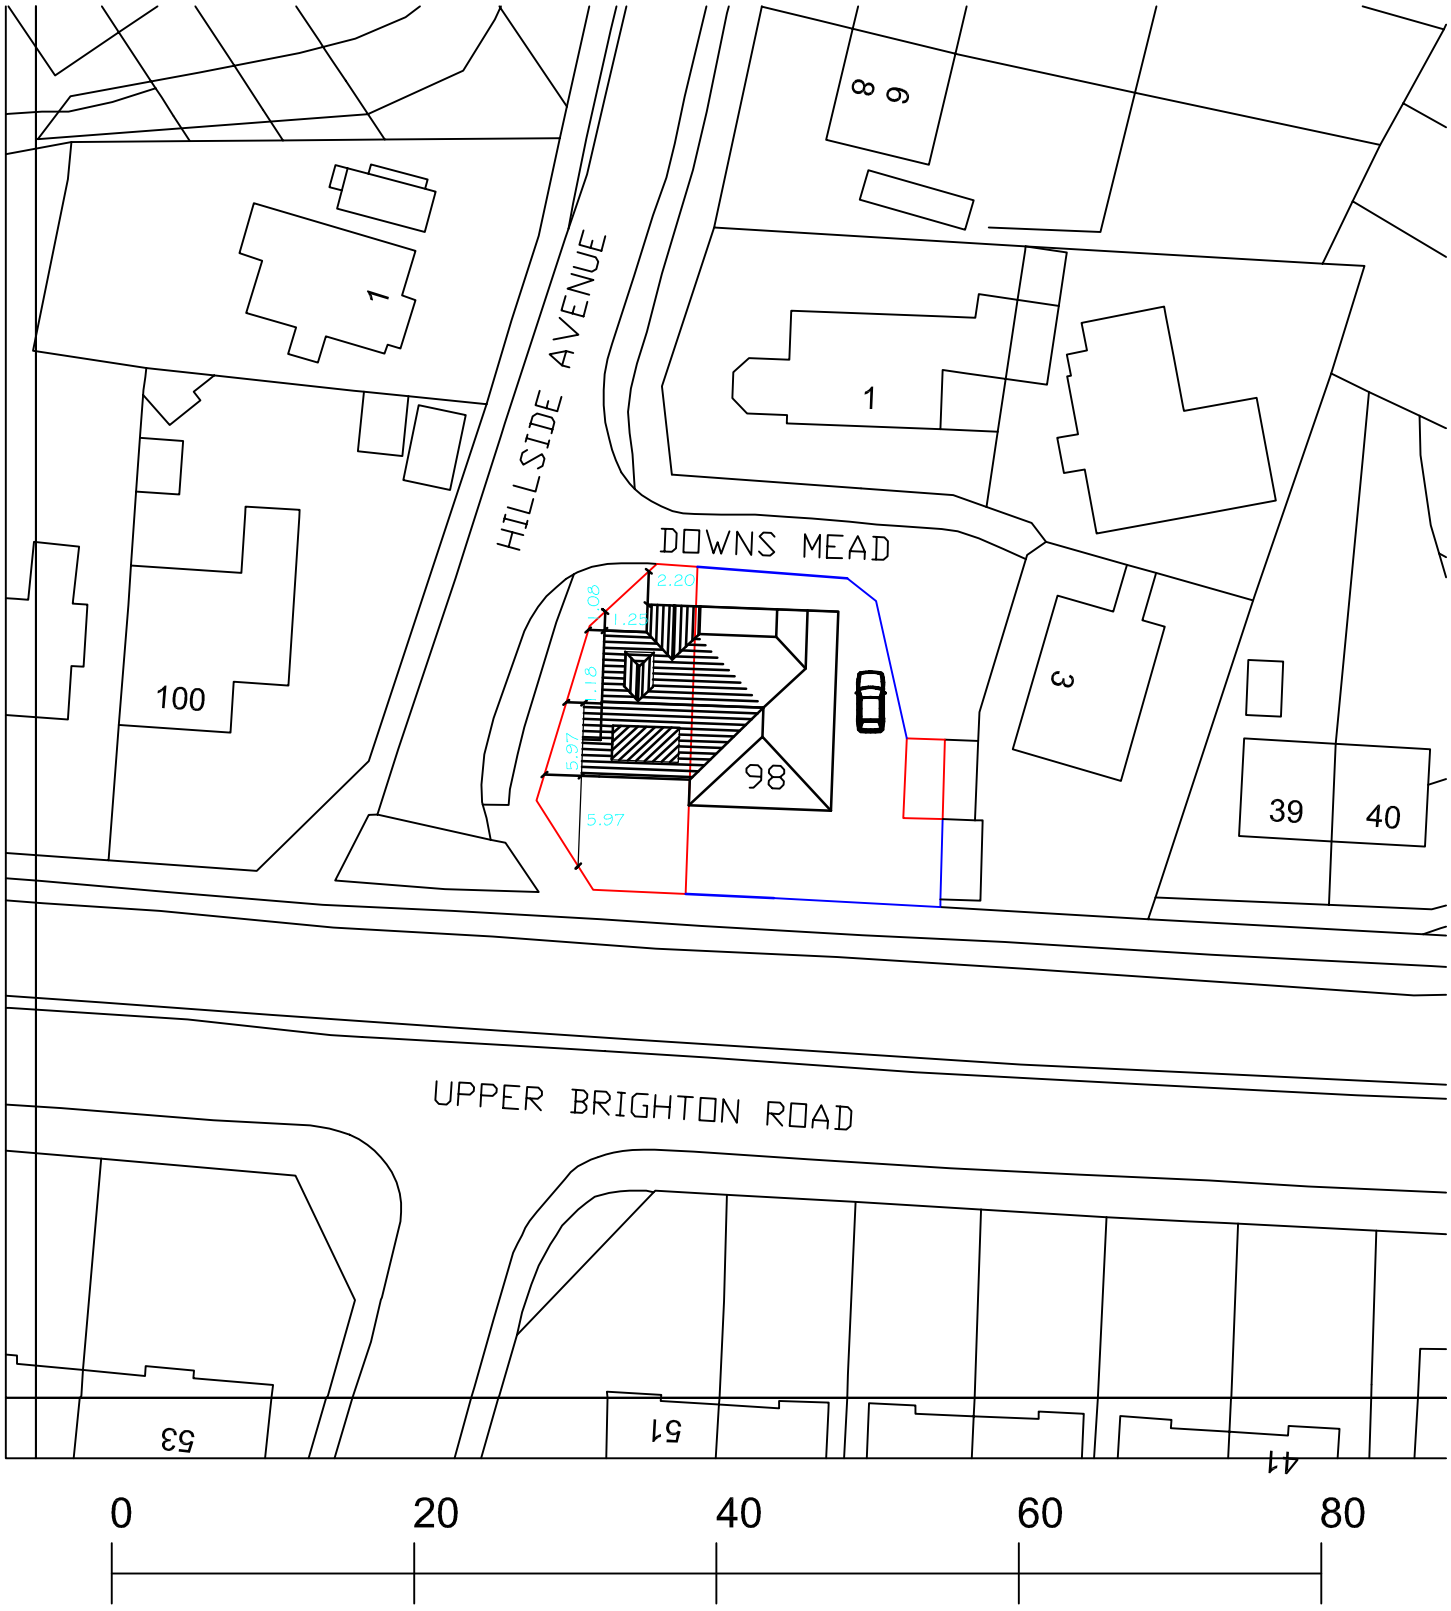

N

Metres
98 Upper Brighton Road
Lancing
Block Plan 1:500
A4 Paper