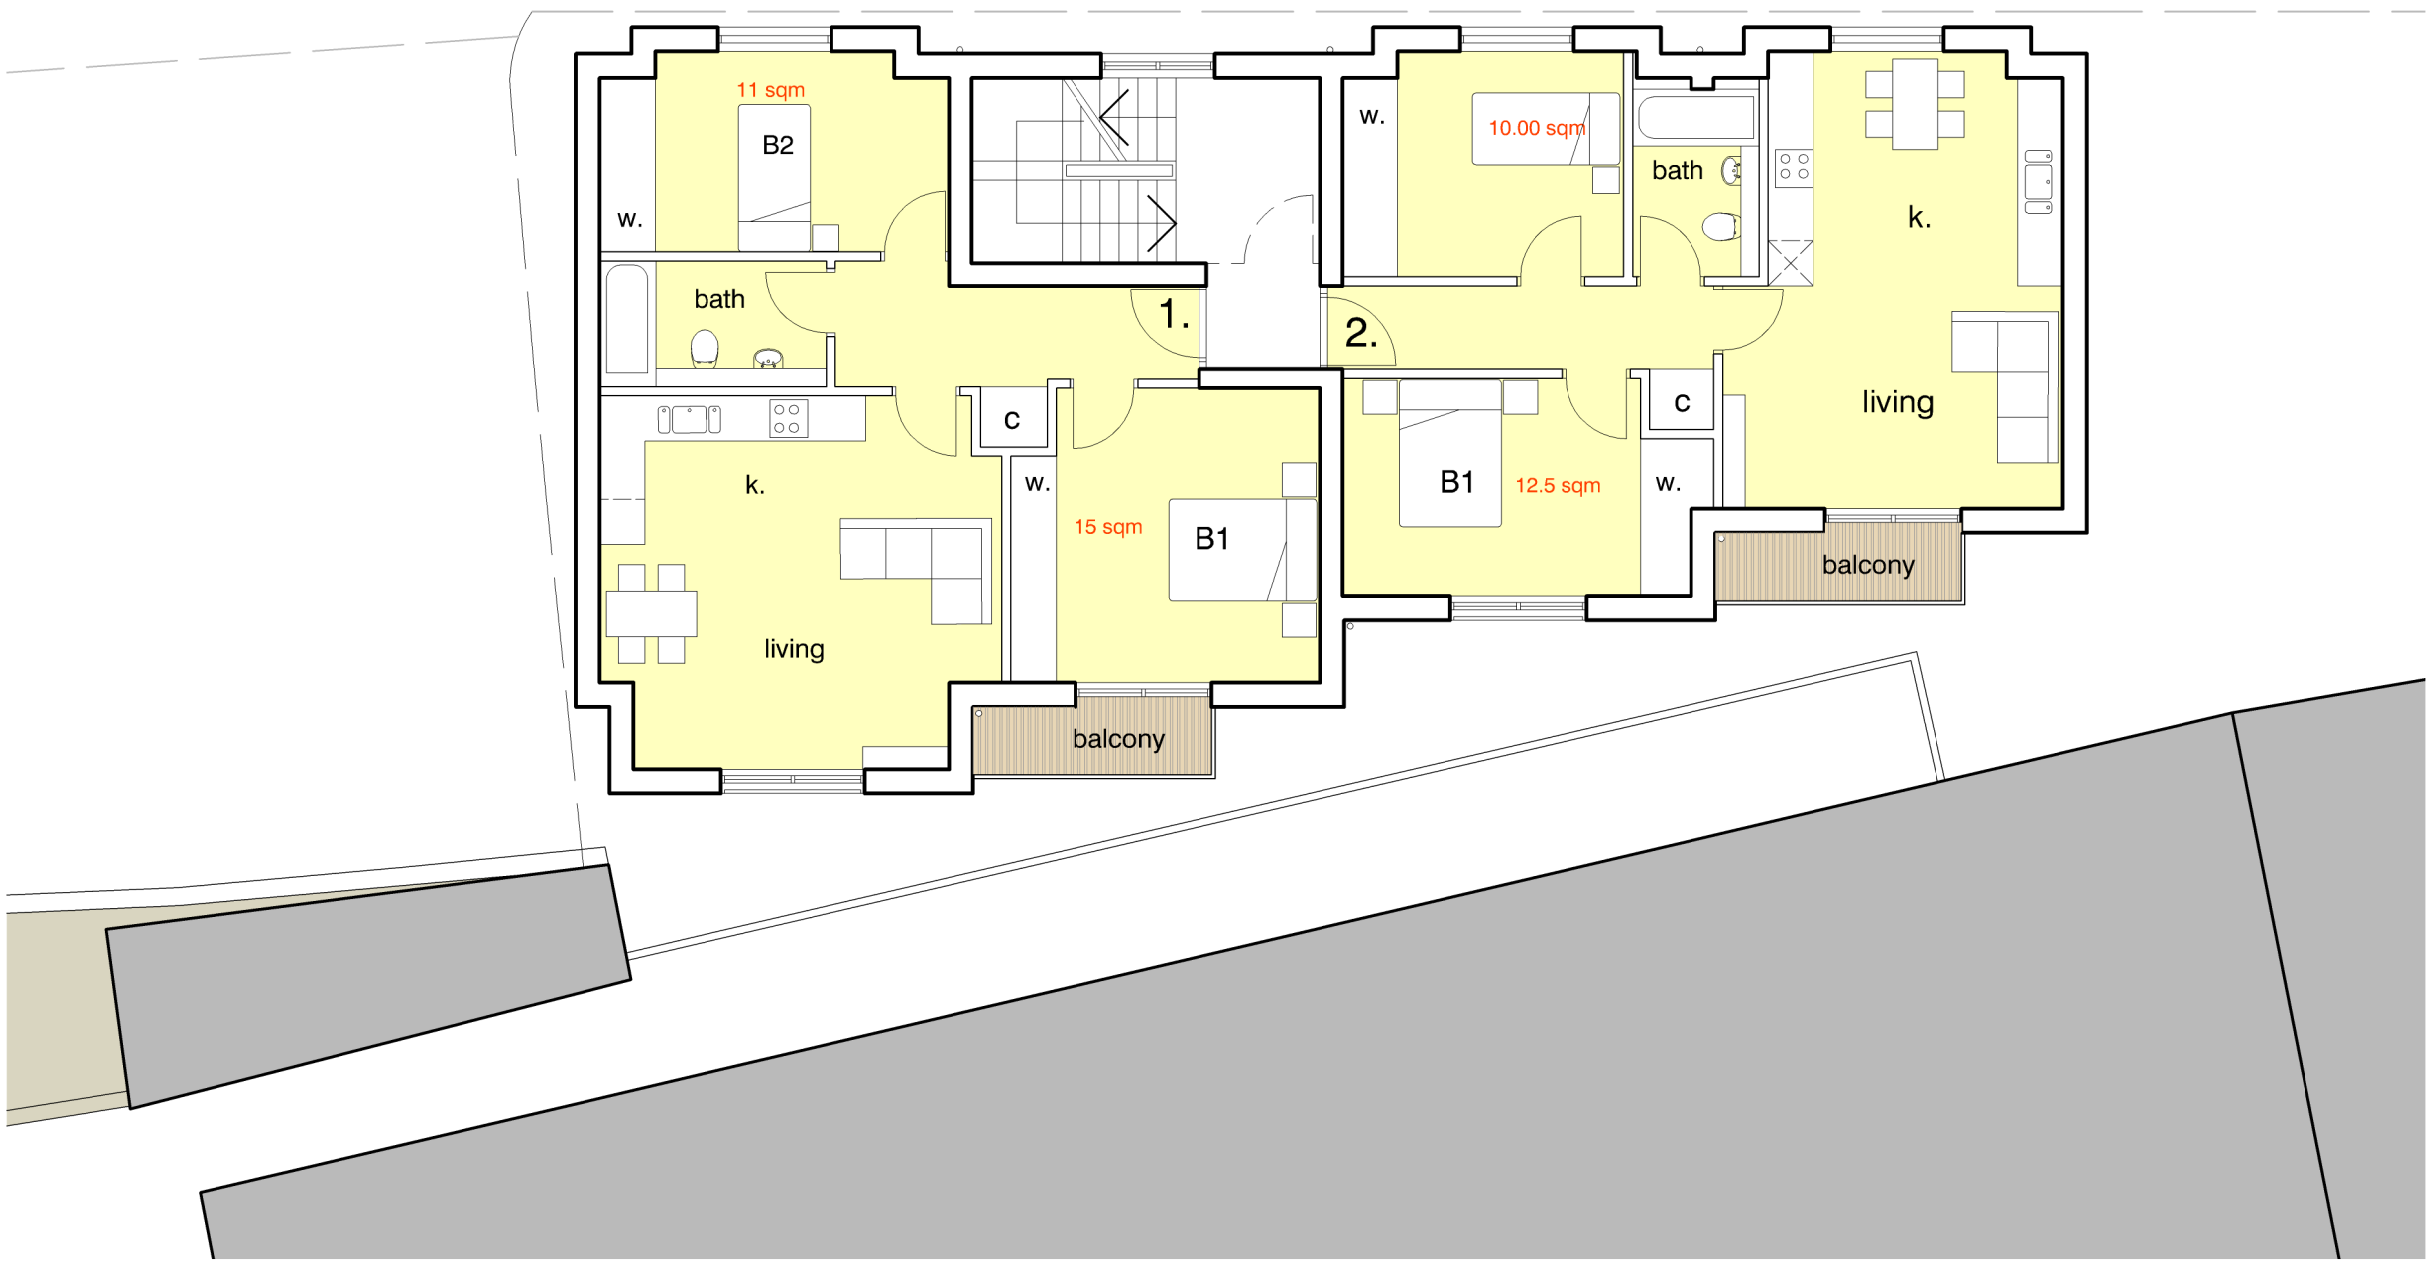


Proposed first floor plan - 2 No two bedroom apartments Scale 1:100 @A3

0m 1m 2m 3m 4m 5m

Accommodation

UNIT 1	2 bedroom apartment	66 sqm
UNIT 2	2 bedroom apartment	61 sqm
UNIT 3	1 bedroom apartment	47 sqm
UNIT 4	1 bedroom apartment	44 sqm
ground floor commercial unit		55 sqm

revised planning issue

E	mar 2022	internal alterations
D	dec 2022	balconies added
C	sept 2022	scheme redrawn
B	may 2022	scheme redrawn
A	may 2022	areas schedule added

rev. | date

These drawings should be approved by local Authority

No dimensions to be scaled from this drawing. All dimensions to be checked on site. This drawing is copyright and should not be reproduced without the permission of the Architects.

client Brighton and Hove Properties Ltd

project 144 Albion Street
Southwick, W.Sussex

drawing Proposed First floor Plan

scale 1:100@A3 date OCT 2021
drawn JN

19a Wilbury Avenue
Hove, East Sussex
BN3 6HS

tel: 01273 203230
fax: 01273 321687
email:info@taarchitects.co.uk

Turner Associates
Architects and Planning Consultants

TA 1383 /12 rev. E