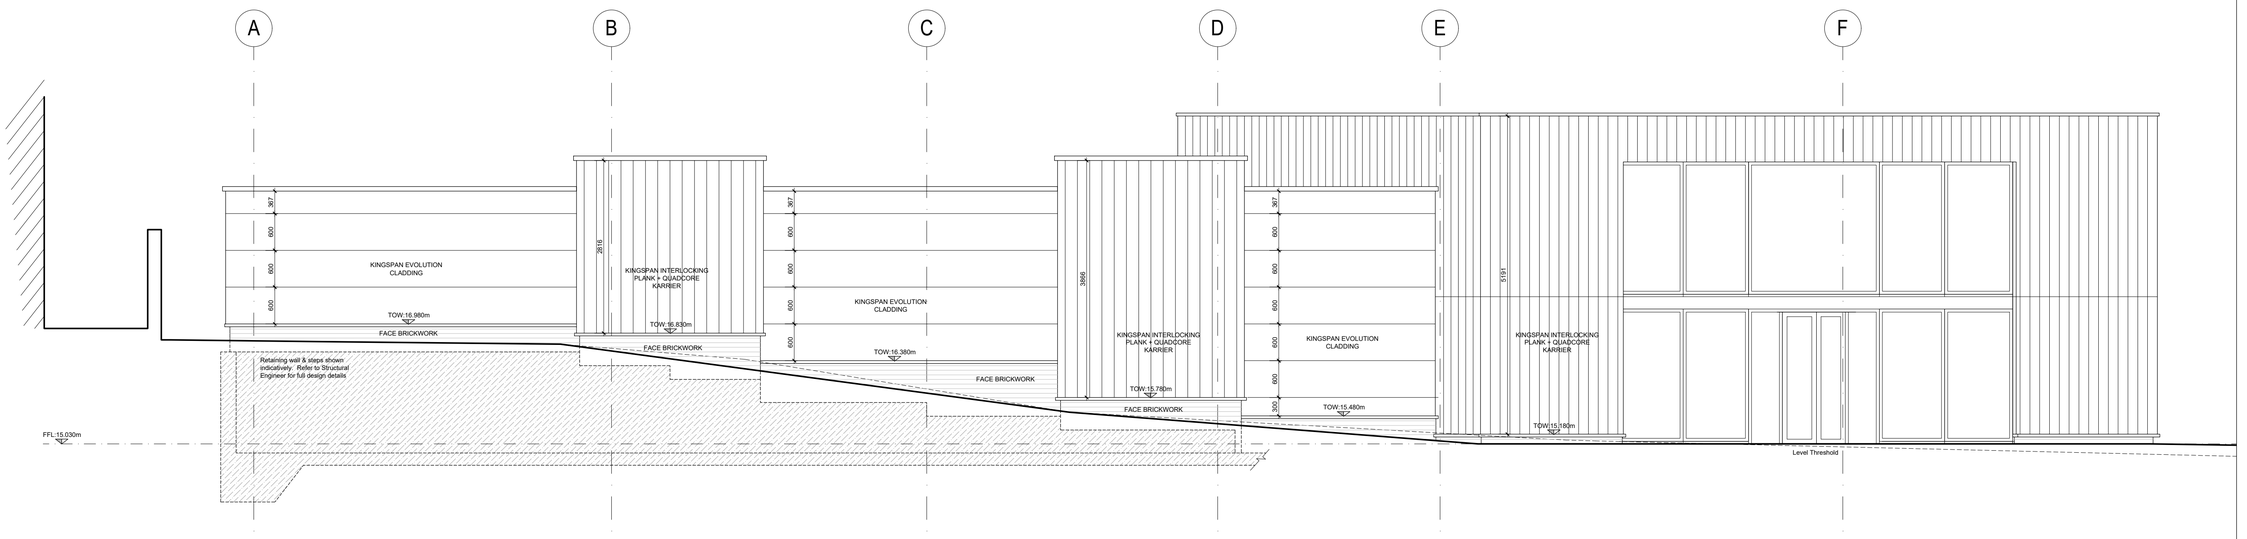

Proposed North East Elevation

Scale 1:50

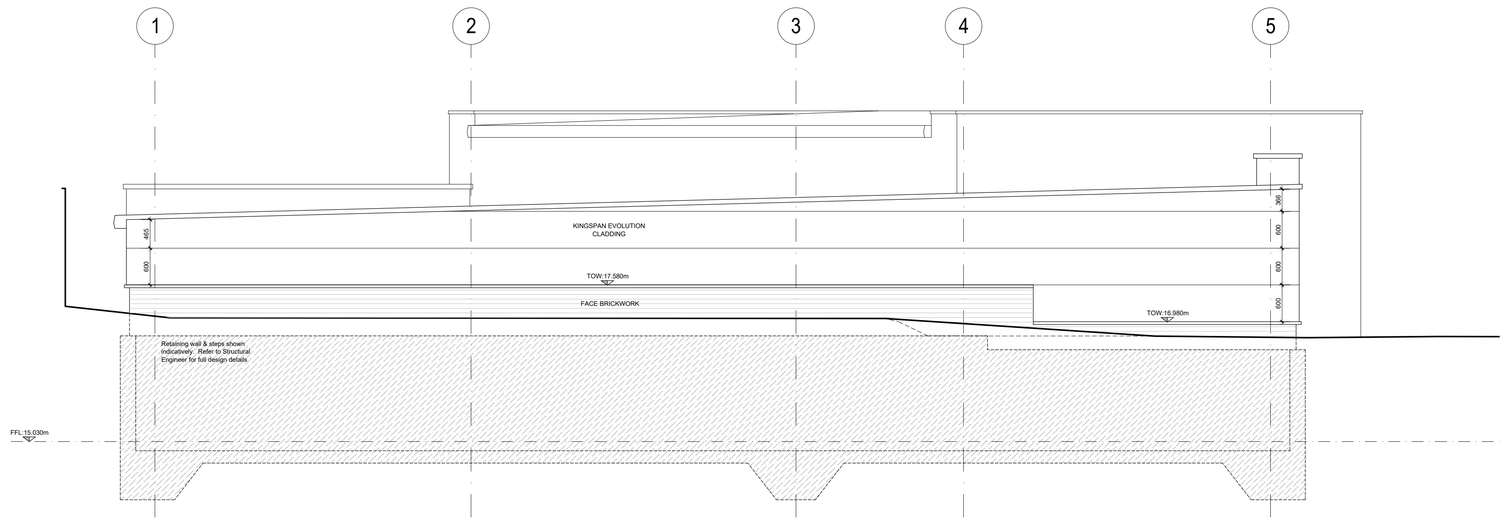

Proposed South East Elevation

Scale 1:50

Notes.

- The contractor is responsible for checking dimensions, tolerances and references. Report all discrepancies to OSG Architecture Limited before proceeding with the works.
- Where an item is covered by drawings to different scales the larger scale drawing is to be worked to.

COPYRIGHT: OSG Architecture Limited own the copyright to this drawing. Their written consent must be obtained before this drawing is copied or used for any purpose other than the one for which it was supplied.

Rev.	Date.	Description.
Rev C	13.08.19	Drawing title amended
Rev B	29.07.19	Gridlines & steelwork updated
Rev A	29.07.19	General Updates

CareCo

The Wyesplan Building, Occupation Road
Wye, Ashford, Kent TN25 5EN
01233 812148
www.osgarchitecture.com

osg ARCHITECTURE LTD

Project Title.
Proposed Replacement Building
75 Upper Brighton Road
Brighton

Drawing Description.
Proposed Elevations
Sheet 1 of 2

Scale.	Date.
1:50 @ A1	June 2019
Drawn By. TC	Checked By. DT

Purpose.
PRELIMINARY

Drawing No. 18/0628 - 104
Revision. C