
Scale 1:200


0 5 10 15 20 25 30 Metres

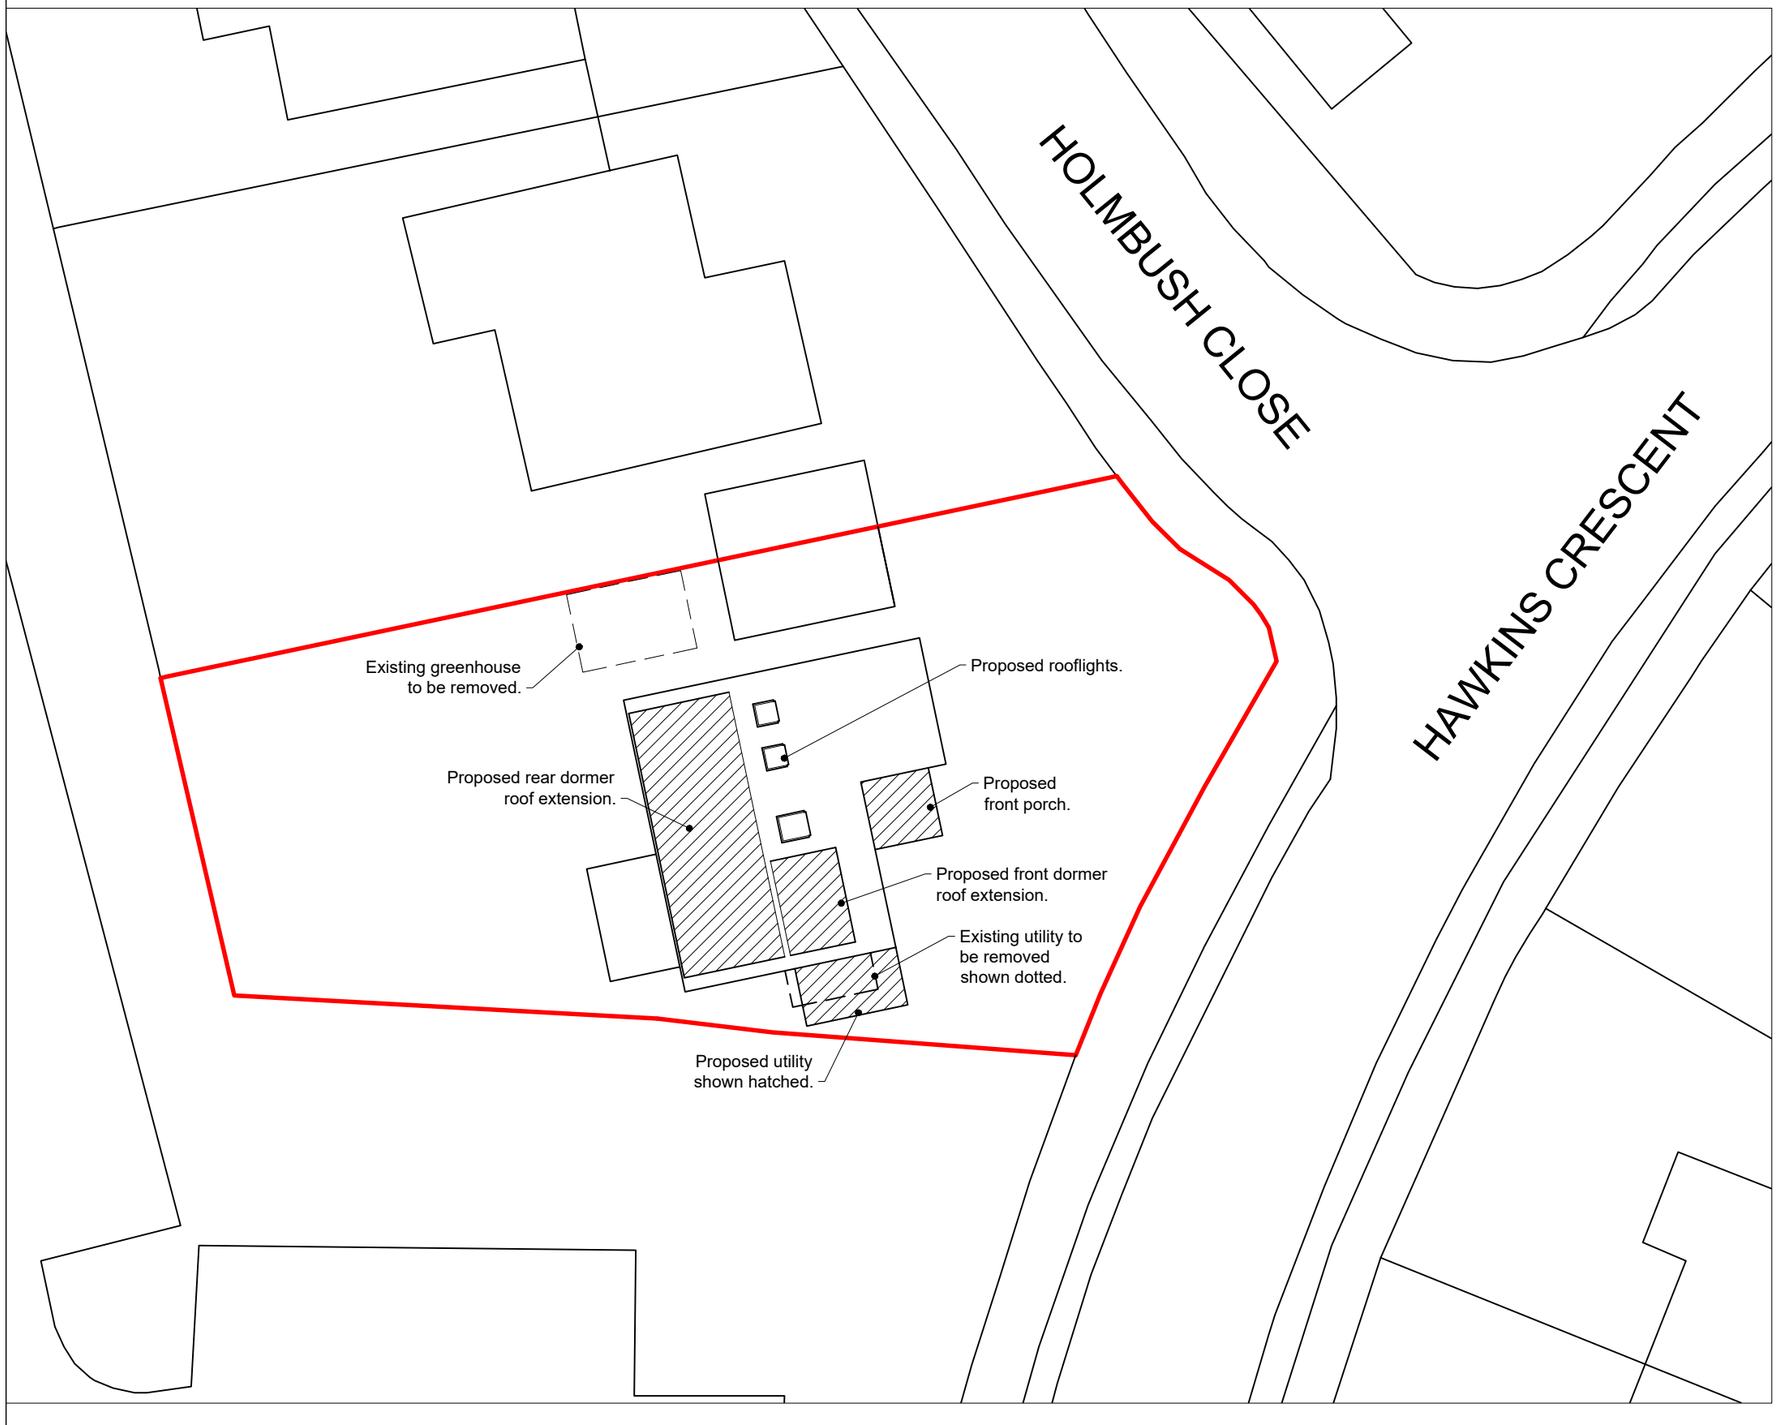

Block Plan
Scale 1:200

Scale 1:1250

0 20 40 60 80 100 Metres

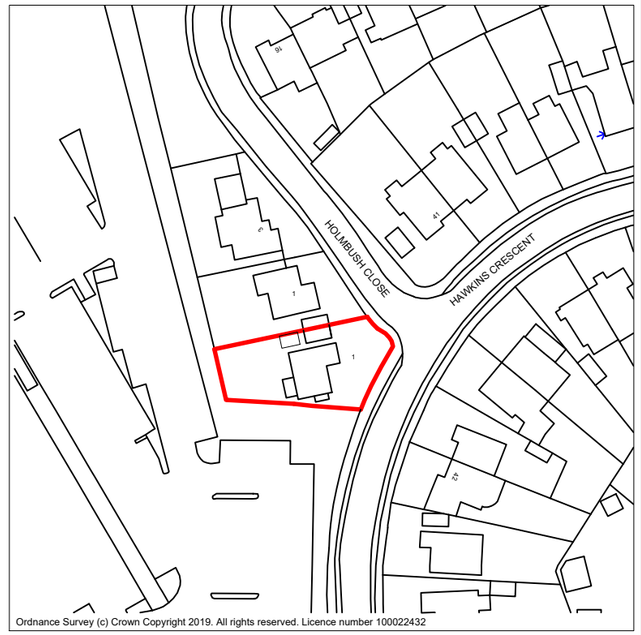

Ordnance Survey (c) Crown Copyright 2019. All rights reserved. Licence number 100022432

Location Plan
Scale 1:1250

N

Rev:	Description:	Date:
-	-	-

HORIZON DESIGN
ARCHITECTURAL TECHNOLOGY

Horizon Design Limited
15 Uplands Avenue
Worthing BN13 3AA
01903 205868
info@horizon-design.co.uk www.horizon-design.co.uk

Client:
Mr & Mrs Lock

Project:
Extensions and Alterations to:
1 Holmbush Close
Shoreham-by-sea
West Sussex
BN43 6TT

Drawing title:
Location & Block Plans

Scale:
1:1250 / 1:200 @ A3

Date: 30.07.19
Drawn: KWF

Drawing number: 2983-03
Revision: -