





VISUAL SCALE 1:100 @ A3

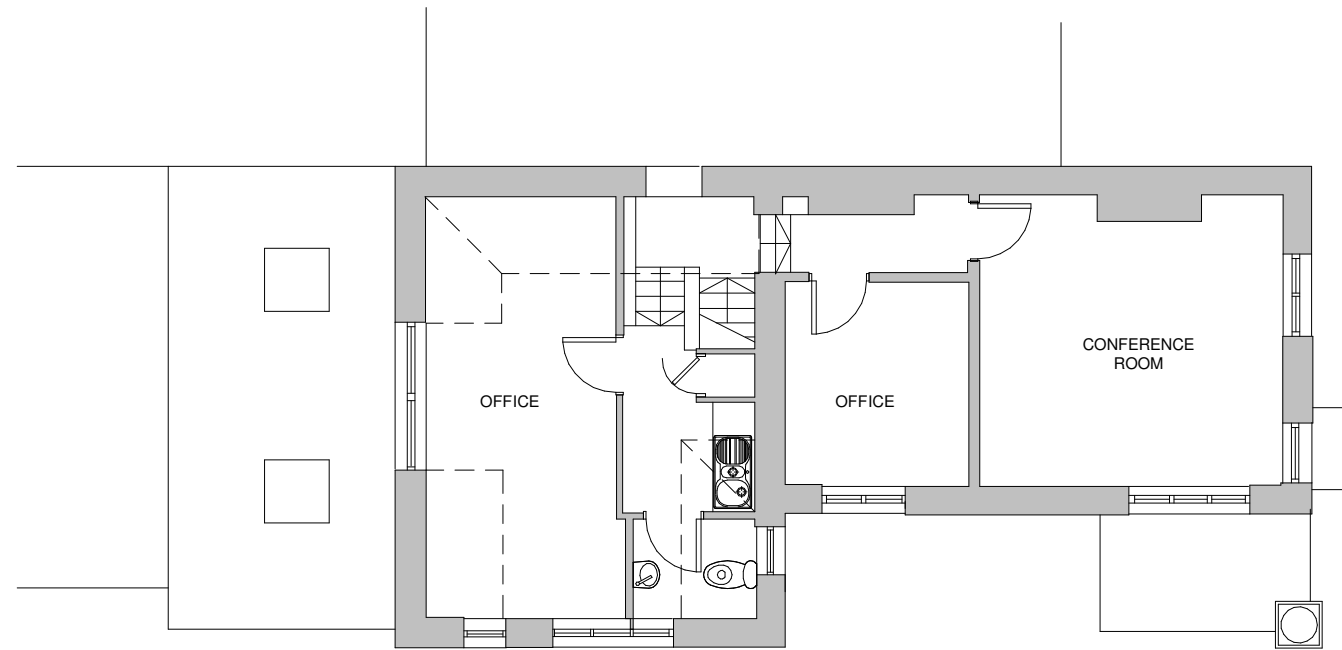

2 FIRST FLOOR
1 : 100

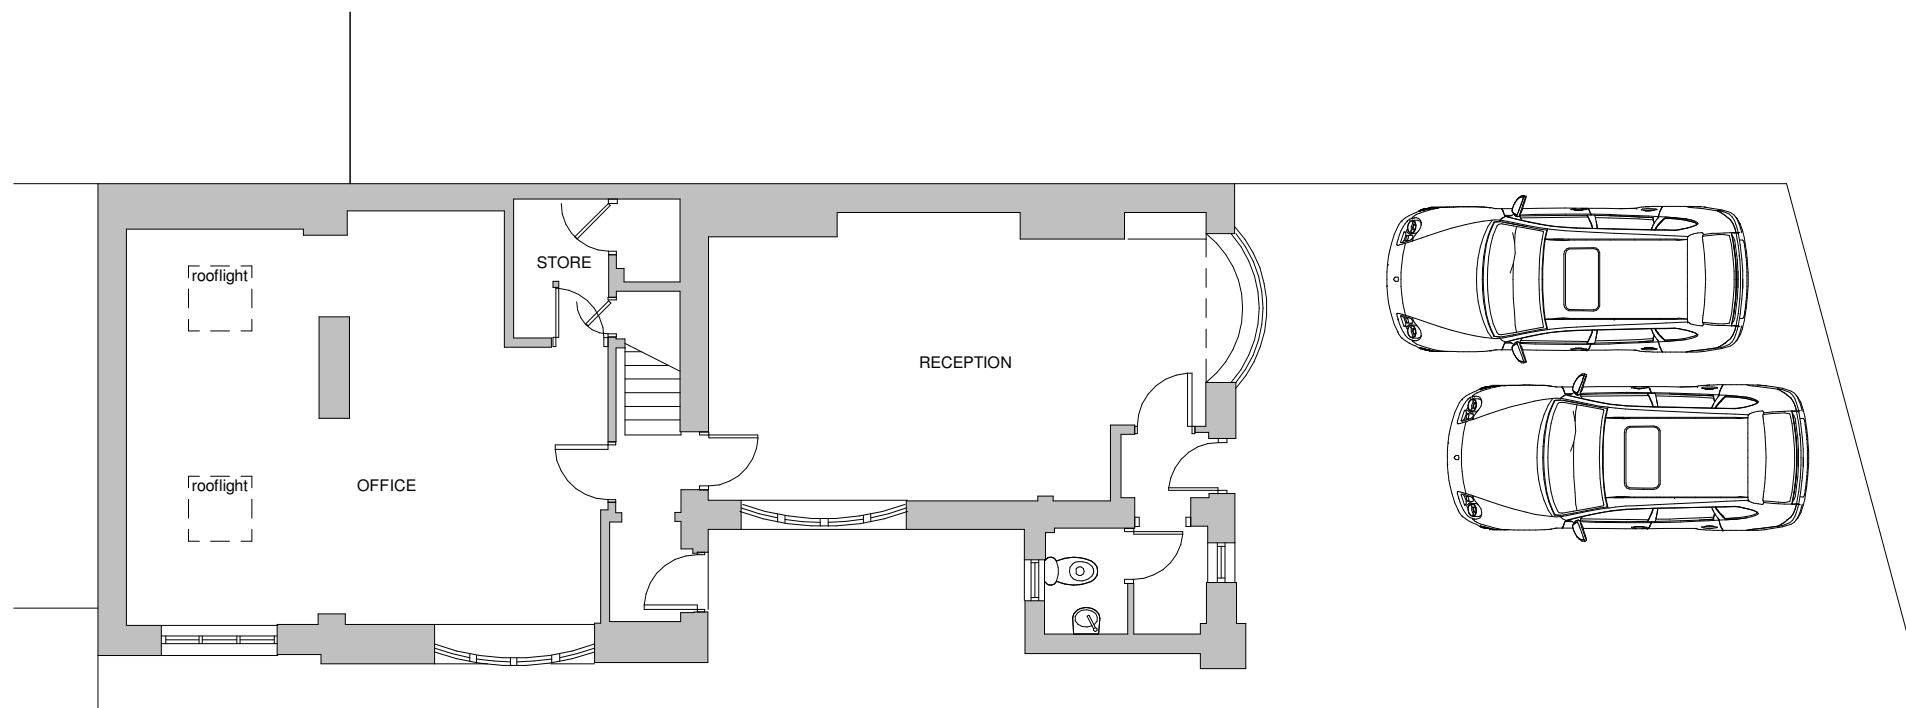

1 GROUND FLOOR
1 : 100

KRONA DESIGN ARCHITECTURE AND INTERIOR DESIGN 4 Union Place Worthing BN11 1LG info@kronadesign.co.uk kronadesign.co.uk 01903 256150		
PROJECT		
Change of Use		
ADDRESS		
23 Farncombe Road Worthing West Sussex		
TITLE		
Existing Plans		
CLIENT		
Chris Boulter		
DRAWN	STATUS	DATE
JLB	Planning	06/11/25
SCALE (@ A3)		PROJECT NUMBER
1 : 100		KD.1780
DRAWING NUMBER		REV
A.100		