





VISUAL SCALE 1:100 @ A3

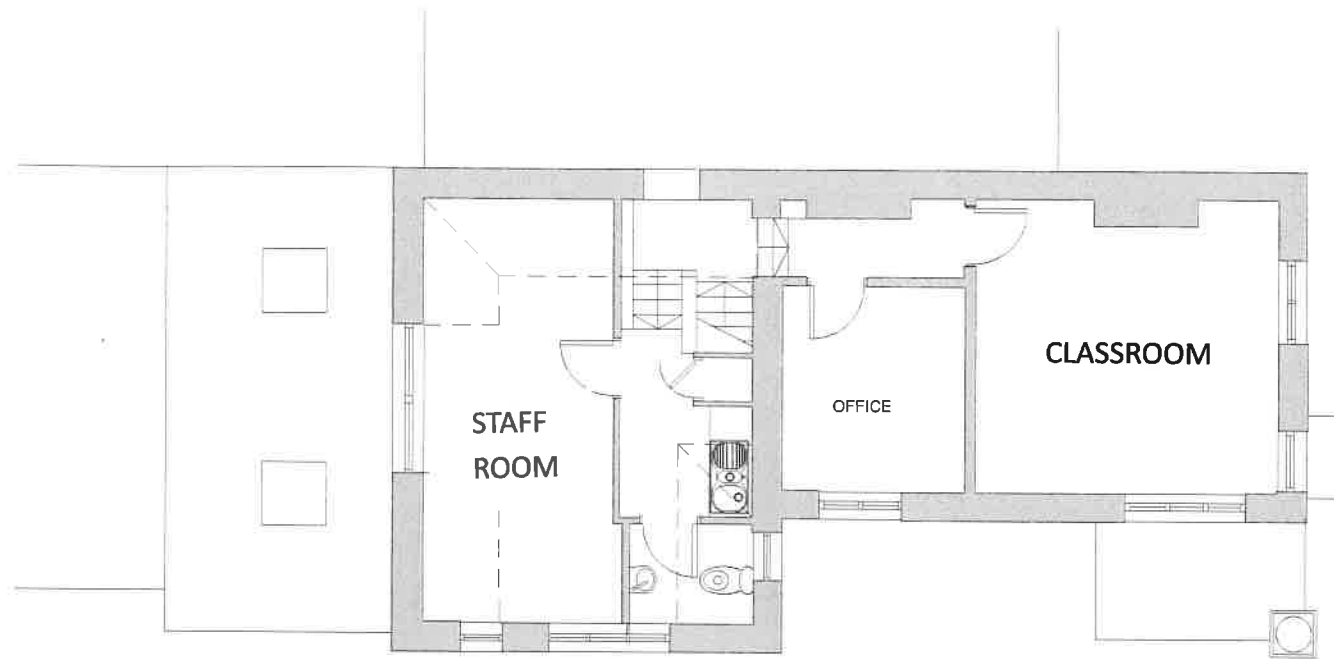

2 FIRST FLOOR
1 : 100

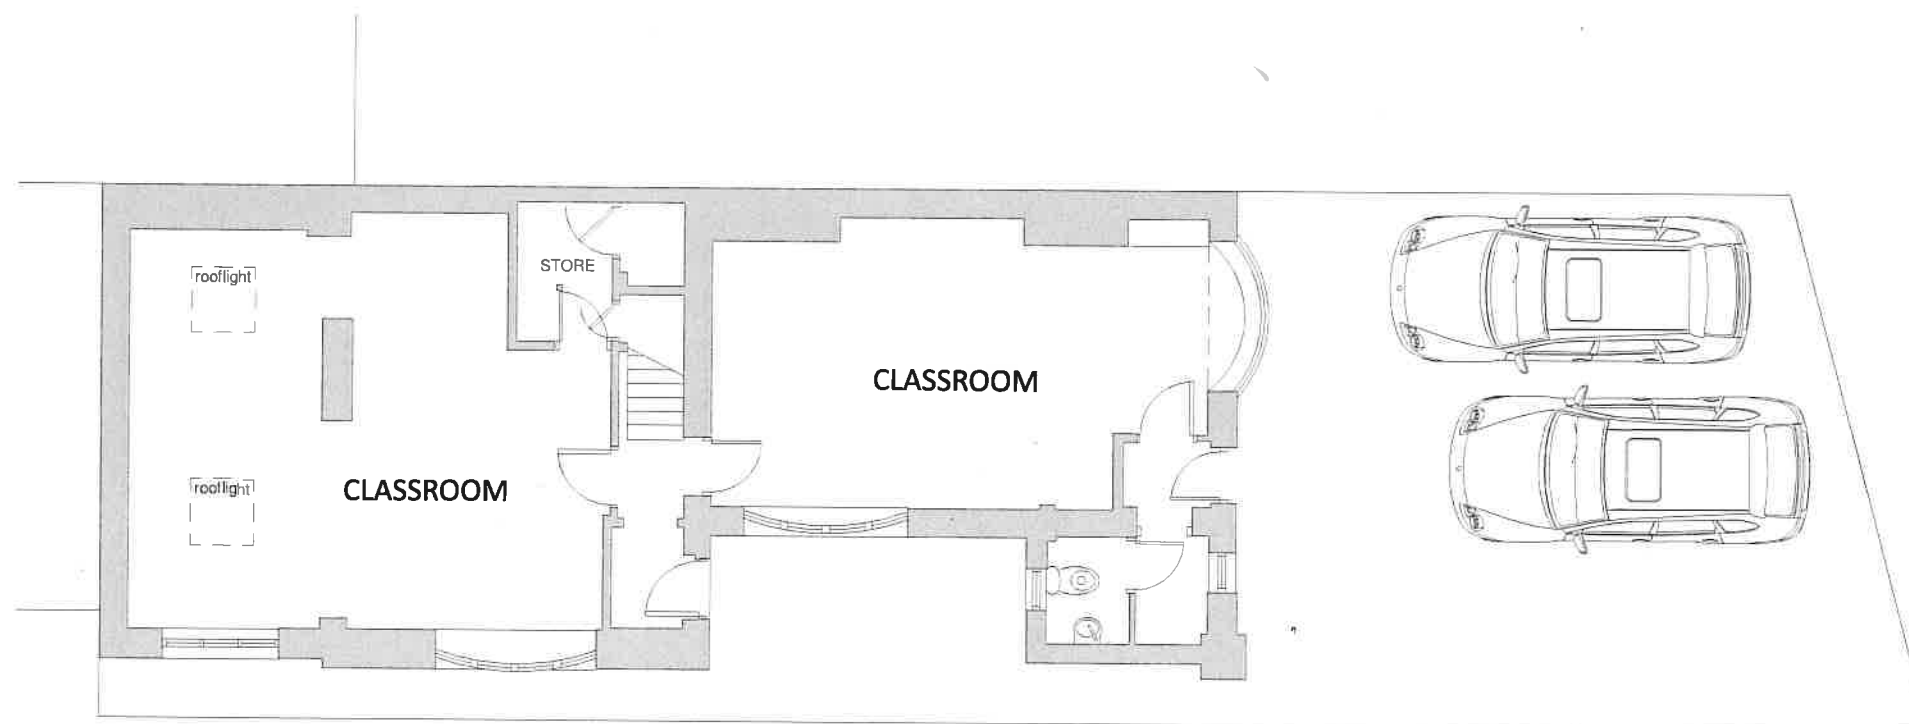

1 GROUND FLOOR
1 : 100

KRONA DESIGN
ARCHITECTURE AND INTERIOR DESIGN
4 Union Place | Worthing | BN11 1LG
info@kronadesign.co.uk
kronadesign.co.uk
01903 256150

PROJECT

Change of Use

ADDRESS

23 Farncombe Road
Worthing
West Sussex

TITLE

PROPOSED PLANS

CLIENT

Chris Boulter

DRAWN

JLB

STATUS

Planning

DATE

06/11/25

SCALE (@ A3)

1 : 100

PROJECT NUMBER

KD.1780

DRAWING NUMBER

A.100

REV

© KRONA DESIGN