DO NOT SCALE FROM THIS DRAWING

1m 2m 3m 4m 5m 6m 7m 8m 9m 10m
1:50 Scale Bar

1m 2m 3m 4m 5m 6m 7m 8m 9m 10m
1:100 Scale Bar

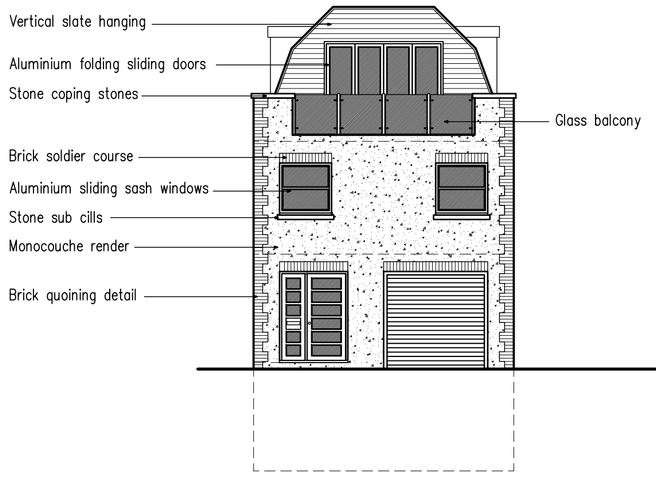

West Elevation

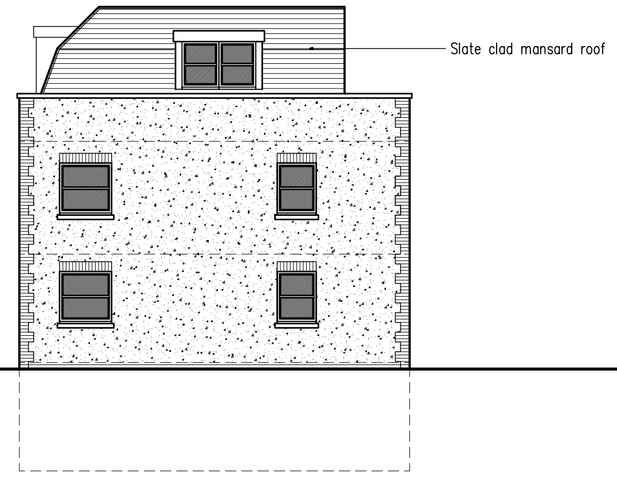

North Elevation

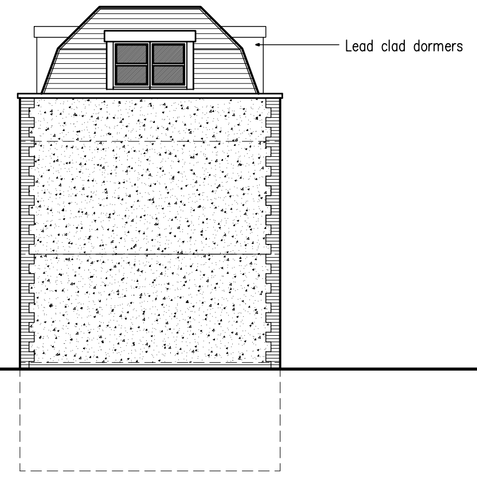

East Elevation

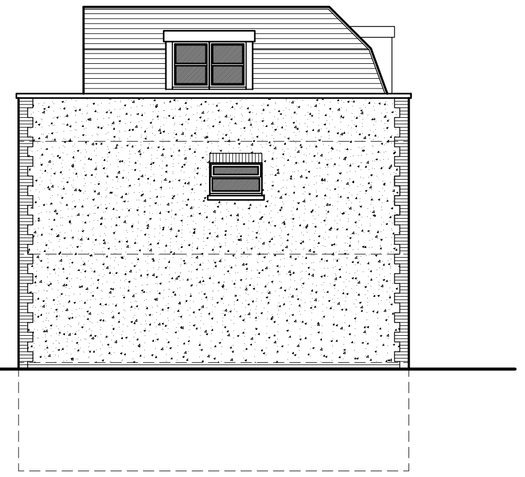

SouthElevation

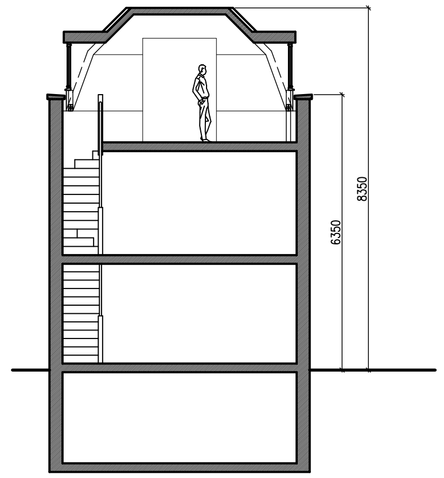

Typical Section

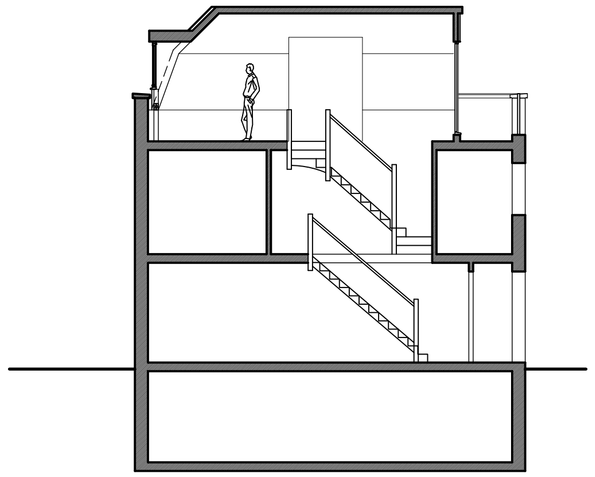

Typical Section

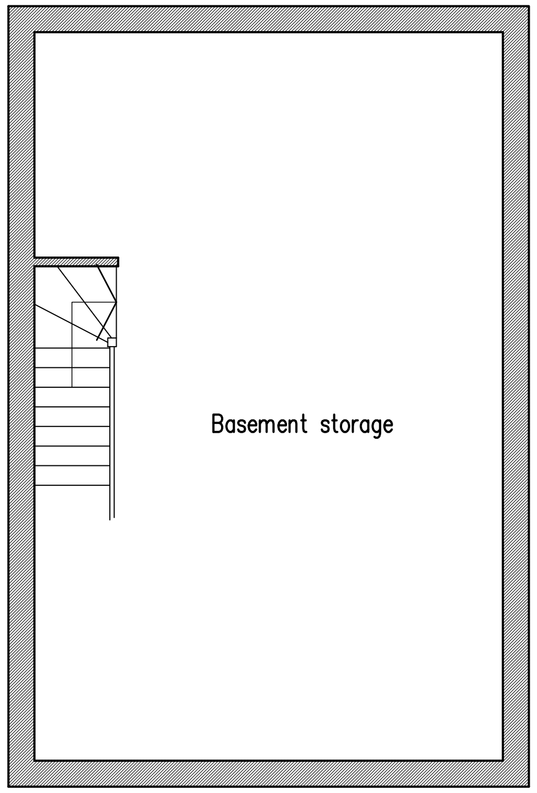

Basement Floor Plan

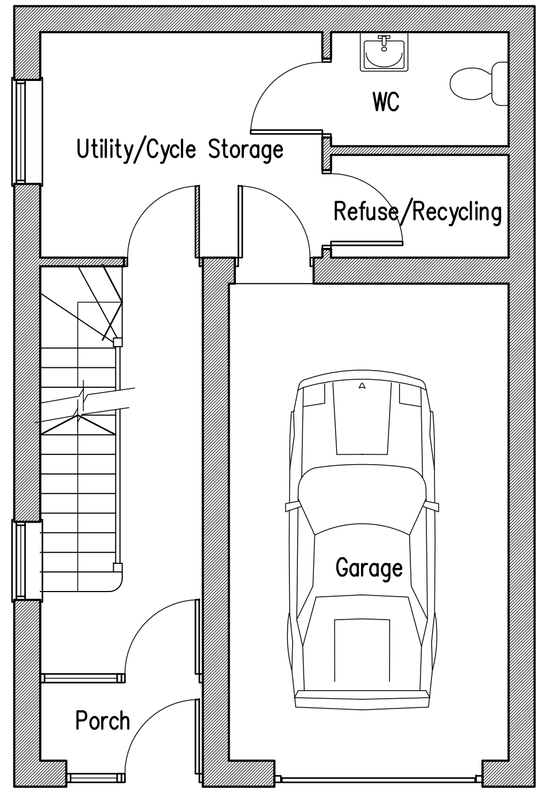

Ground Floor Plan

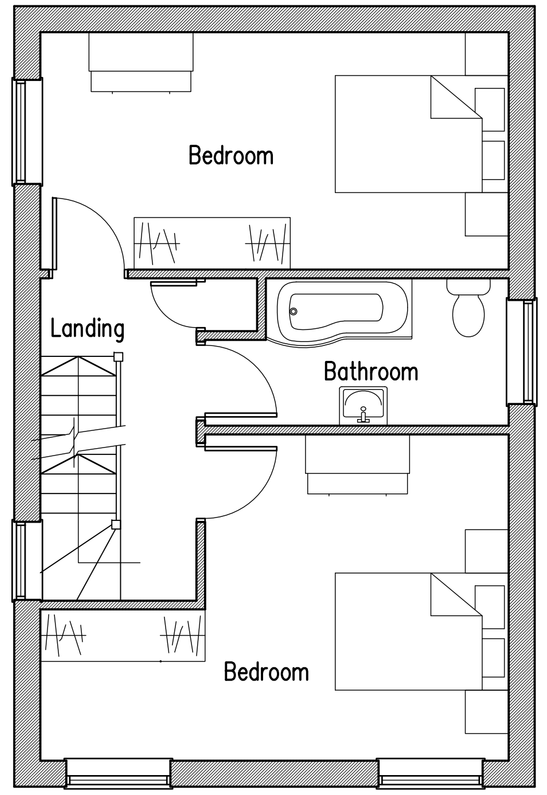

First Floor Plan

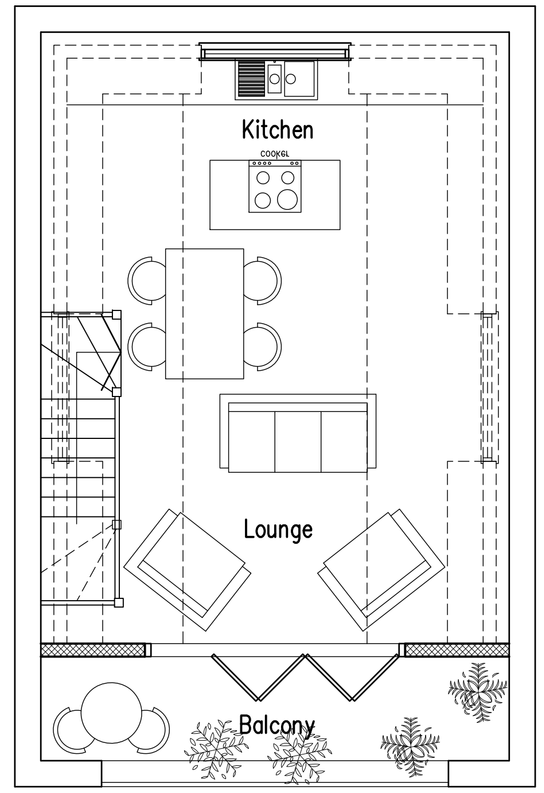

Second Floor Plan

Proposed Development of Land Opposite 1-2 Ship Street, Shoreham-By-Sea, West Sussex

rja Planning & Building Consultants Ltd.
16 Greenacres
Shoreham-By-Sea
West Sussex
BN43 5WY
t/f: 01273 467297 mob: 07971 375739
e: rex@rjapbc.co.uk web: www.rjapbc.co.uk

Chartered Institute of Architectural Technologists

PROJECT: Land Opposite 1-3 Ship Street, Shoreham-By-Sea
DRAWING TITLE: Proposed Floor Plans & Elevations
CLIENT: Mr J. Greenhill
DWG NO: 12402-01
REVISION: D
SCALE: 1:50, 1:100 @ A1
DATE: 13.07.12
DRAWN: rex