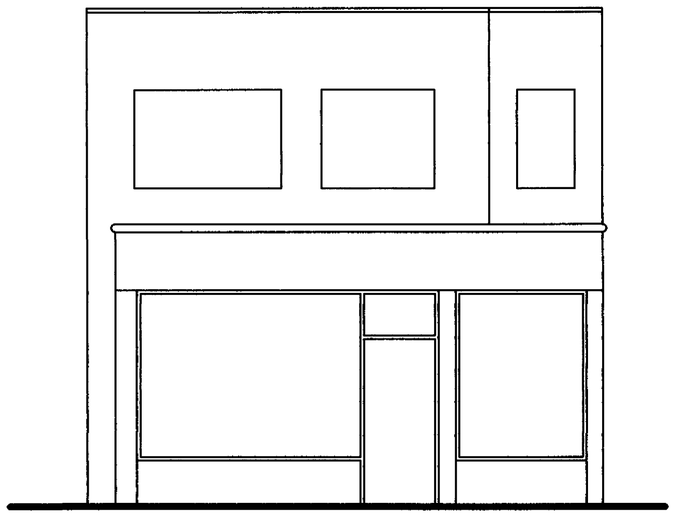

Existing Front Elevation

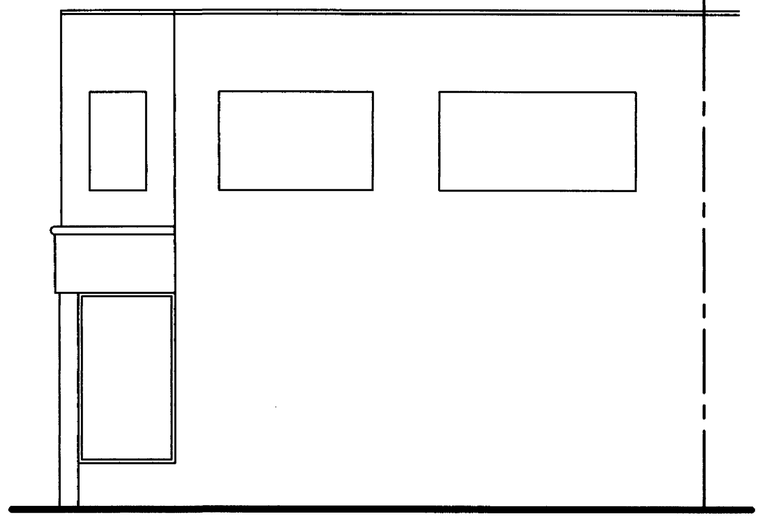

Existing Side Elevation



Proposed Front Elevation

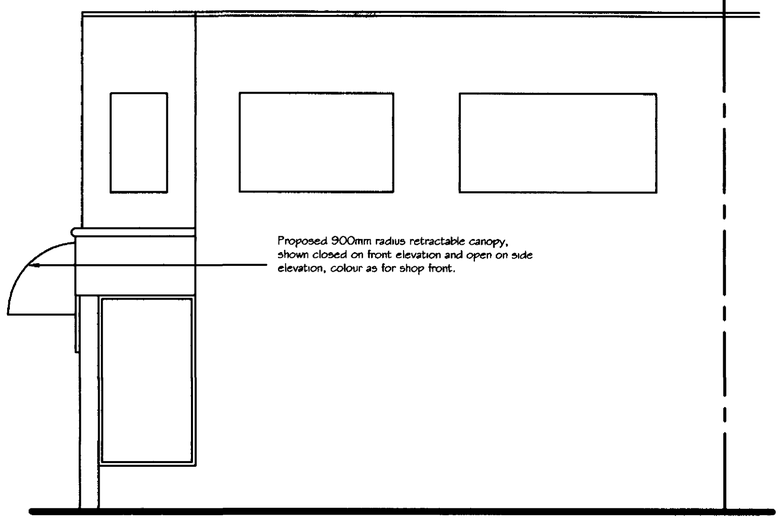

Proposed Side Elevation

ADUR DISTRICT COUNCIL
PLANNING DIVISION
PLAN NO. ADC/0052/09
05/03/09
AMENDMENT

Tony Rogers Building Consultants
Address: 40 Dawn Crescent, Upper Beeding, West Sussex, BN44 3WH
Telephone: 01903 815225 Fax: 01903 815225

Rev.	Date:	Revision Description:

Client: Mr J Cuss

Address: 54 High Street
Shoreham
West Sussex
BN43 5DB

Project: Proposed replacement Shop Front and Canopy

Scale: 1:50

Date: January 2009

Drawing No: 09/503/01/A

Drawn By: AWR

Revision: