ADUR DISTRICT COUNCIL

WEST SUSSEX

TOWN AND COUNTRY PLANNING ACT, 1990
TOWN & COUNTRY PLANNING (TREE PRESERVATION ORDER)
and (TREES IN CONSERVATION AREAS) REGULATIONS

FOR OFFICIAL USE ONLY
Appl. No A/0/00/3/08 T/F
Date Received 28 JAN 2008

APPLICATION TO CARRY OUT WORK TO TREES

subject to a Tree Preservation Order/including trees in a Conservation Area (not subject to a Tree Preservation Order)

copies of this form together with 4 copies of a site plan accurately identifying the trees affected by this application should e completed and returned to the Planning Officer. You are advised to read the notes for guidance (overleaf) before completing ne form..
ll measurements are to be given in metric (89/617 EEC Directive)

Applicant (In BLOCK CAPITALS)	Agent (if any) to whom correspondence should be sent (IN BLOCK CAPITALS)
ame MISS SIVERS	Name J. HATCH
ddress 4 NEWTIMBER GDNS SHOREHAM BN43 5QQ	Address 5 ST GEORGES PLACE BRIGHTON BN1 4GA
el. No. [redacted]	Tel. No. 07813 676 939

ADUR D.C.
CHIEF EXECUTIVE'S DEPARTMENT
28 JAN 2008

Full address or location of the land to which this application relates
4 NEWTIMBER GDNS
SHOREHAM BN43 5QQ

Particulars of applicants interests in the land on which the trees are growing:
OWNER / CONTRACTOR

Title of the Tree Preservation Order, Planning Permission or Conservation Area.

HE TREE PRESERVATION ORDER No. 19 . . . . . .

LANNING PERMISSION REFERENCE

HE CONSERVATION AREA

Description of trees: (Give particulars of each tree, group of trees or woodlands together with the number of trees involved so that those involved can be easily identified.)
LARGE ACER IN FRONT GARDEN

Extent and type of operation (give details of the works for which permission is required):

REDUCE BY 25% + CROWN CLEAN

P.T.O.

C.P. 13

7. If applicable, state how the selective works are marked for identification purposes:

MARKED WITH A CROSS

8. For what reason is the application made?

MAINTERNANCE

9. Have you/the applicant any proposals for replanting? If so, give details:

(See Note (d))

N/A.

I/We apply for permission to carry out works to the trees described in this application and indicated on the attached plans.
(Delete where not applicable)

Dated 23/01/2008 Signed [redacted]

Applicant/Agent: BRIGHTON TREE SPECIALISTS

NOTES

a) **In all cases,** plans should be submitted with this application in order that the trees in question can be accurately identified. (4 copies are required). The plans should also clearly indicate the site to which the application relates edged in red.

b) Where selective felling is to be carried out or isolated or hedgerow trees are to be felled, the trees to be felled should be accurately marked on a plan to a scale not less than 1:2500.

c) When a wood or portion of wood is to be clear felled, a plan to a scale of 1:10000 metric showing the boundary of the area to be felled and the acreage involved is required.

d) In most cases where felling is proposed a certain amount of **replanting** is likely to be a requirement of any consent which may be granted.

e) Any additional information in support of your proposal may be included in a letter accompanying the application, if you so wish.

f) Forms and plans should be sent to The District Planning Officer, Adur District Council, Civic Centre, Ham Road, Shoreham-by-Sea, West Sussex. BN43 6PR

H.M. LAND REGISTRY

TITLE NUMBER	
SX 153585	


ORDNANCE SURVEY PLAN REFERENCE	COUNTY	SHEET	NATIONAL GRID	SECTION
	SUSSEX		TQ 2106	J

Scale: 1/1250

© Crown copyright 1973

SHOREHAM BY SEA PARISH

PLANNING
PLAN No. AX 6033
DATE RECEIVED 28 JAN 2008

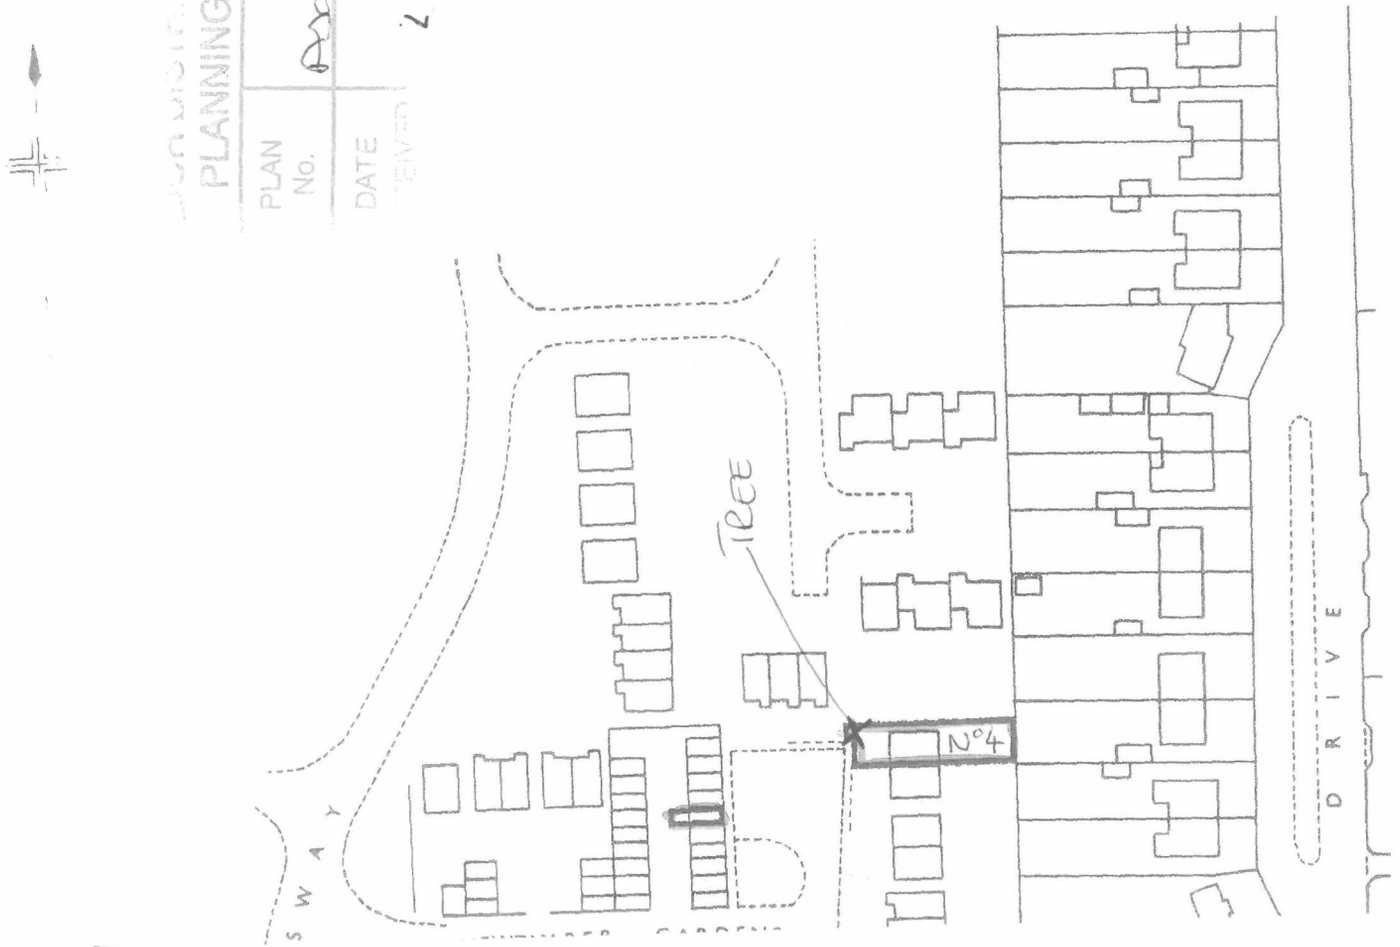



TREE PRESERVATION ORDER 13.53/1/95 (SU)
NEWTIMBER GARDENS, SHOREHAM - BY - SEA

T1; SALIX T2;T5;T6;T9; SORBUS T3;T12 ACER
T4; LAWSON CYPRESS T7;T10; PRUNUS
T8; BETULA T11; EUCALYPTUS

Scale 1:1250

ADUR DISTRICT COUNCIL

DEVELOPMENT SERVICES DEPARTMENT

D.J.WADE, B.Sc (ECON), MCD. AILAM. MRTPI
Director of Development Services

Civic Centre Ham Road Shoreham - by - Sea Sussex. BN4 6PR
Telephone, Shoreham - by - Sea (01273) 455566
Fax No. (01273) 454847