
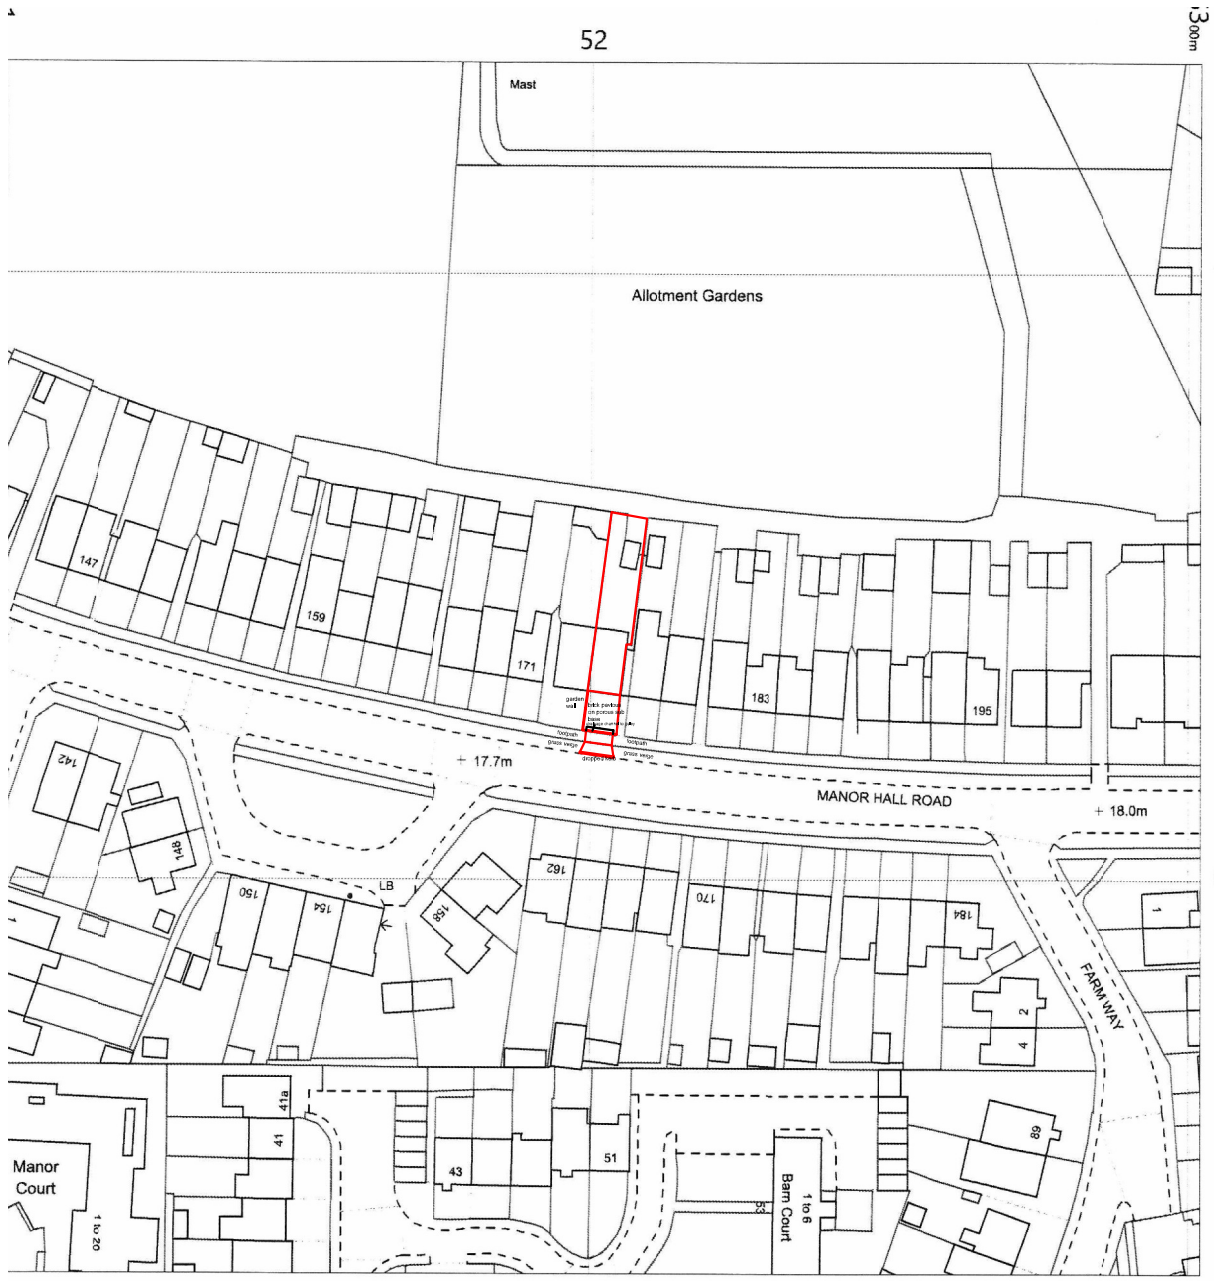


Scale in Metres

0 10 20 30 40 50 60

for 1:1250

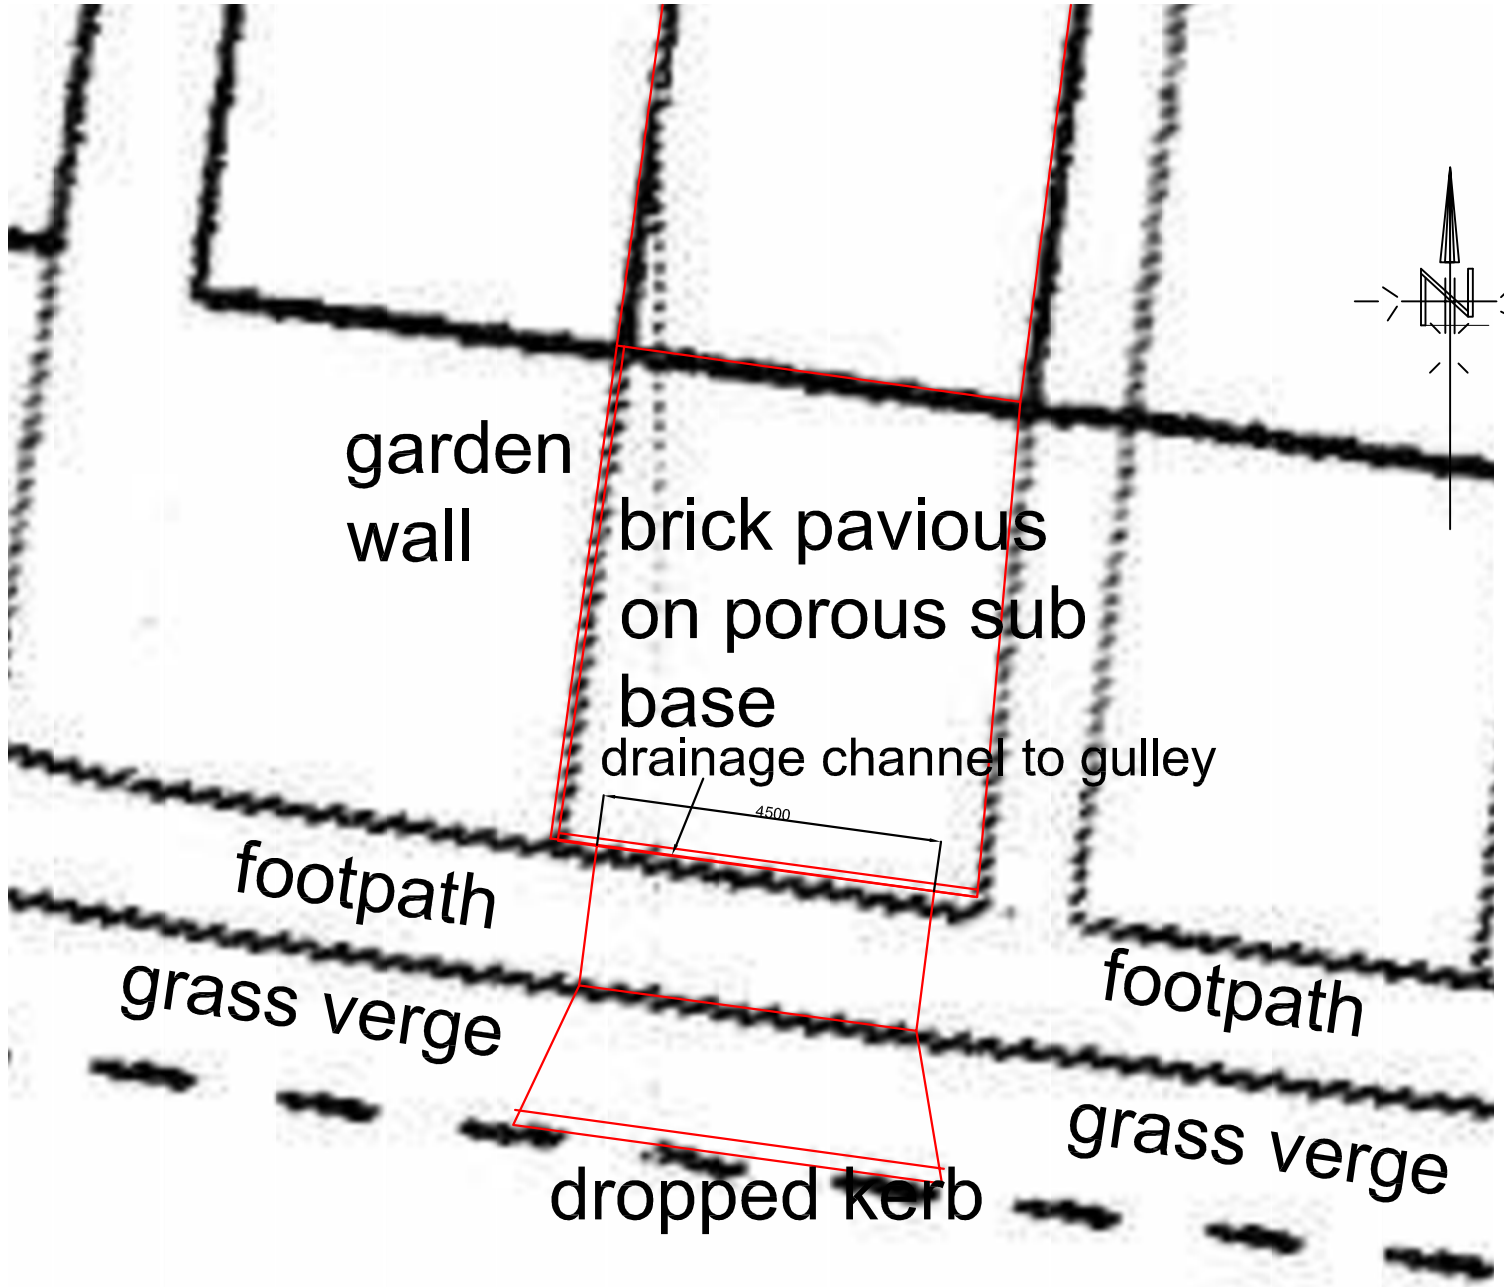

Scale in Metres

0 1 2 3 4 5 6 7 8 9 10

for 1:100

Revision	Date
A Porous sub base added	July 2022

Client: Mr A. Shakier

Project: 175, Manor Hall Road
Southwick
BN42 4NQ

Title: Proposed plans

KEL Building Advisor Ltd RICS

11.Dale View
Hove
East Sussex
BN3 8LA

TEL/FAX 01273 774867
Mobile 07767 481463
E-mail keith@kelbuilding.co.uk

Scales	Date	Drawn	
1:1250 1:100	July 2022	KEL	A
Project No.	Paper Size	Dwg. No.	
	A3	002	

BUY WITH CONFIDENCE

© Copyright