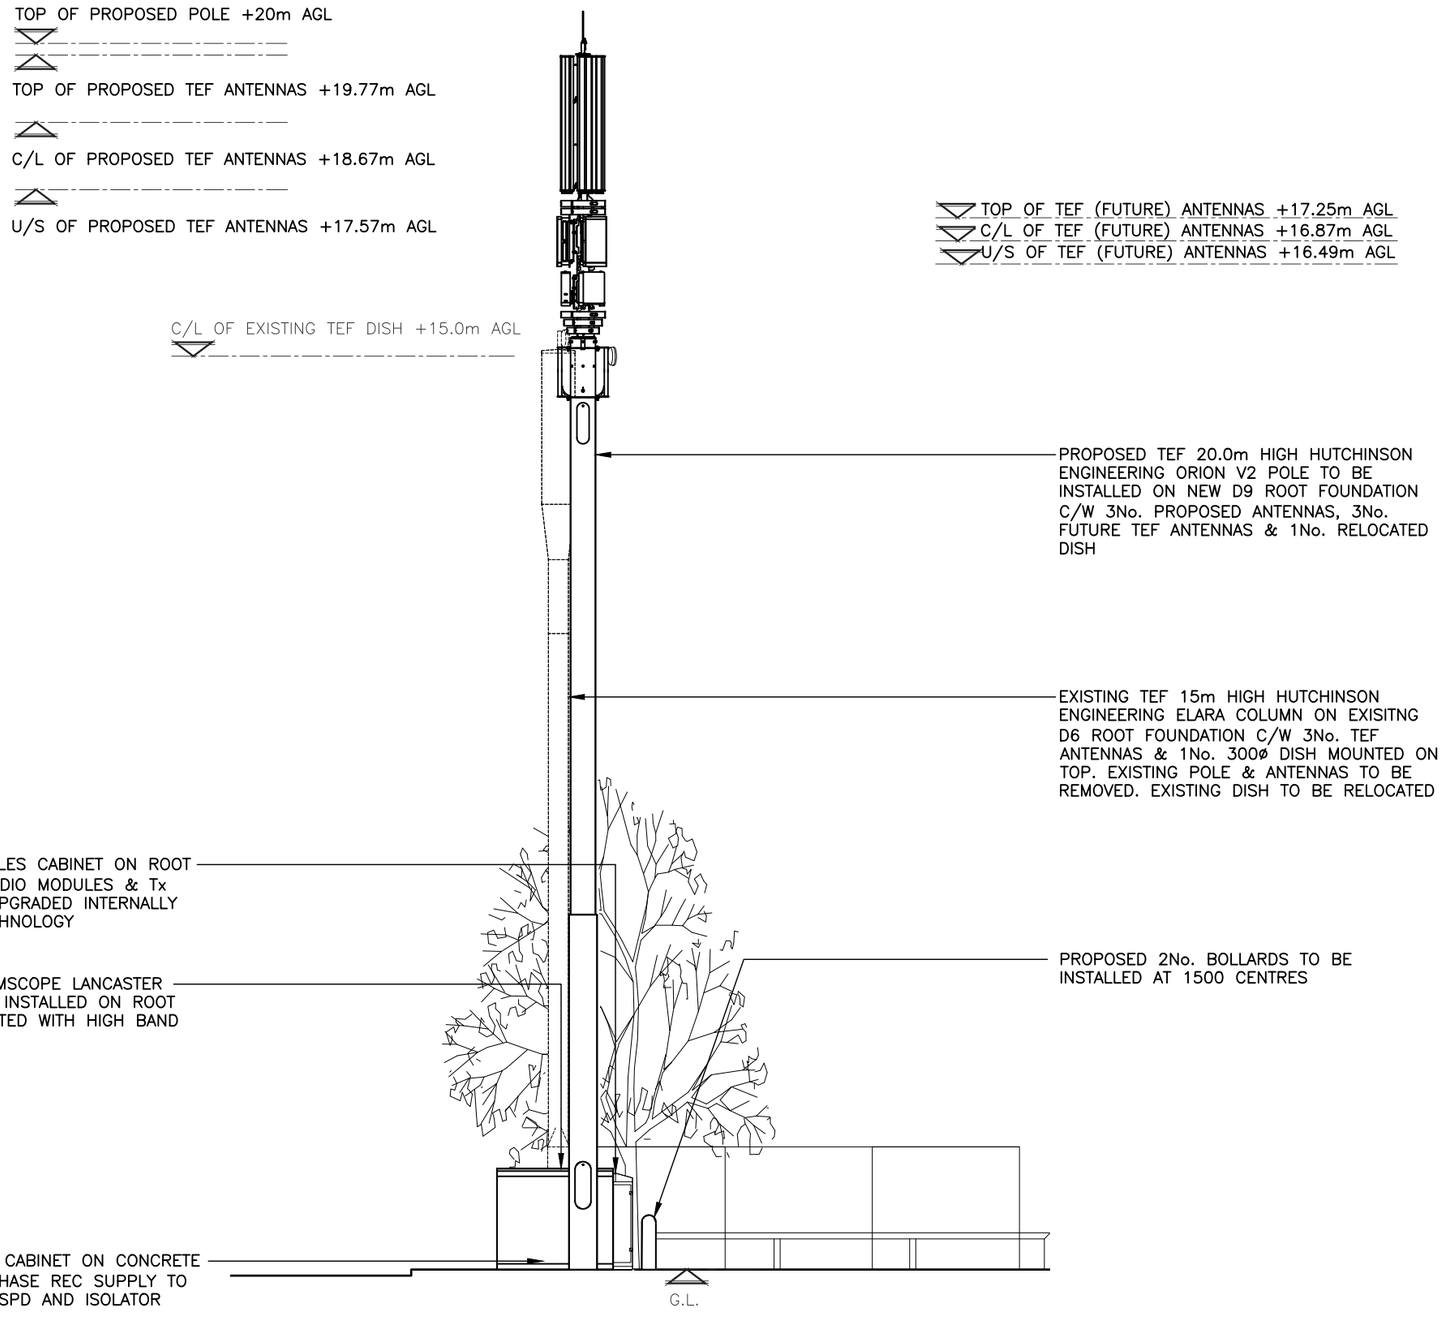


PROPOSED EAST ELEVATION

(1:100)

4000 2000 0 5000 7500

ORIGINAL SCALE AT A3 – 1:100 ALL DIMENSIONS IN MILLIMETRES

The drawings comply with TEF & VF Standard ICNIRP guidelines.
Designed in accordance with Cornerstone documents: SDN0013 Rev 1.0

ALL DIMENSIONS ARE IN mm UNLESS NOTED OTHERWISE

N.G.R E: 517240 N: 103980

NOTES:

REV	MODIFICATION	BY	CH	DATE
A	Issued for Planning	HC	SB	29/07/21

WHP Telecoms Ltd
Faraday Court
401 Faraday Street
Birchwood Park
Warrington WA3 6GA
Tel: 01925 424100 Fax: 01925 424101
e-mail: info@whptelecoms.com

O2 CORNERSTONE-SOUTH EAST

Cell Name	Opt.
ADUR DISTRICT COUNCIL DEPOT	–

Cell ID No

CORNERSTONE	TEF	VF
10832723	067517	N/A

Site Address / Contact Details

CHURCHILL INDUSTRIAL ESTATE
PETER ROAD
LANCING
WEST SUSSEX
BN15 8TJ

Drawing Title: PROPOSED SITE ELEVATION

Purpose of issue: PLANNING — Dwg Rev: A

Drawing Number: 301

Surveyed By:	Original Sheet Size:	Pack Issue:
CP	A3	A

Drawn:	Date:	Checked:	Date:
HC	29/07/21	SDG	29/07/21