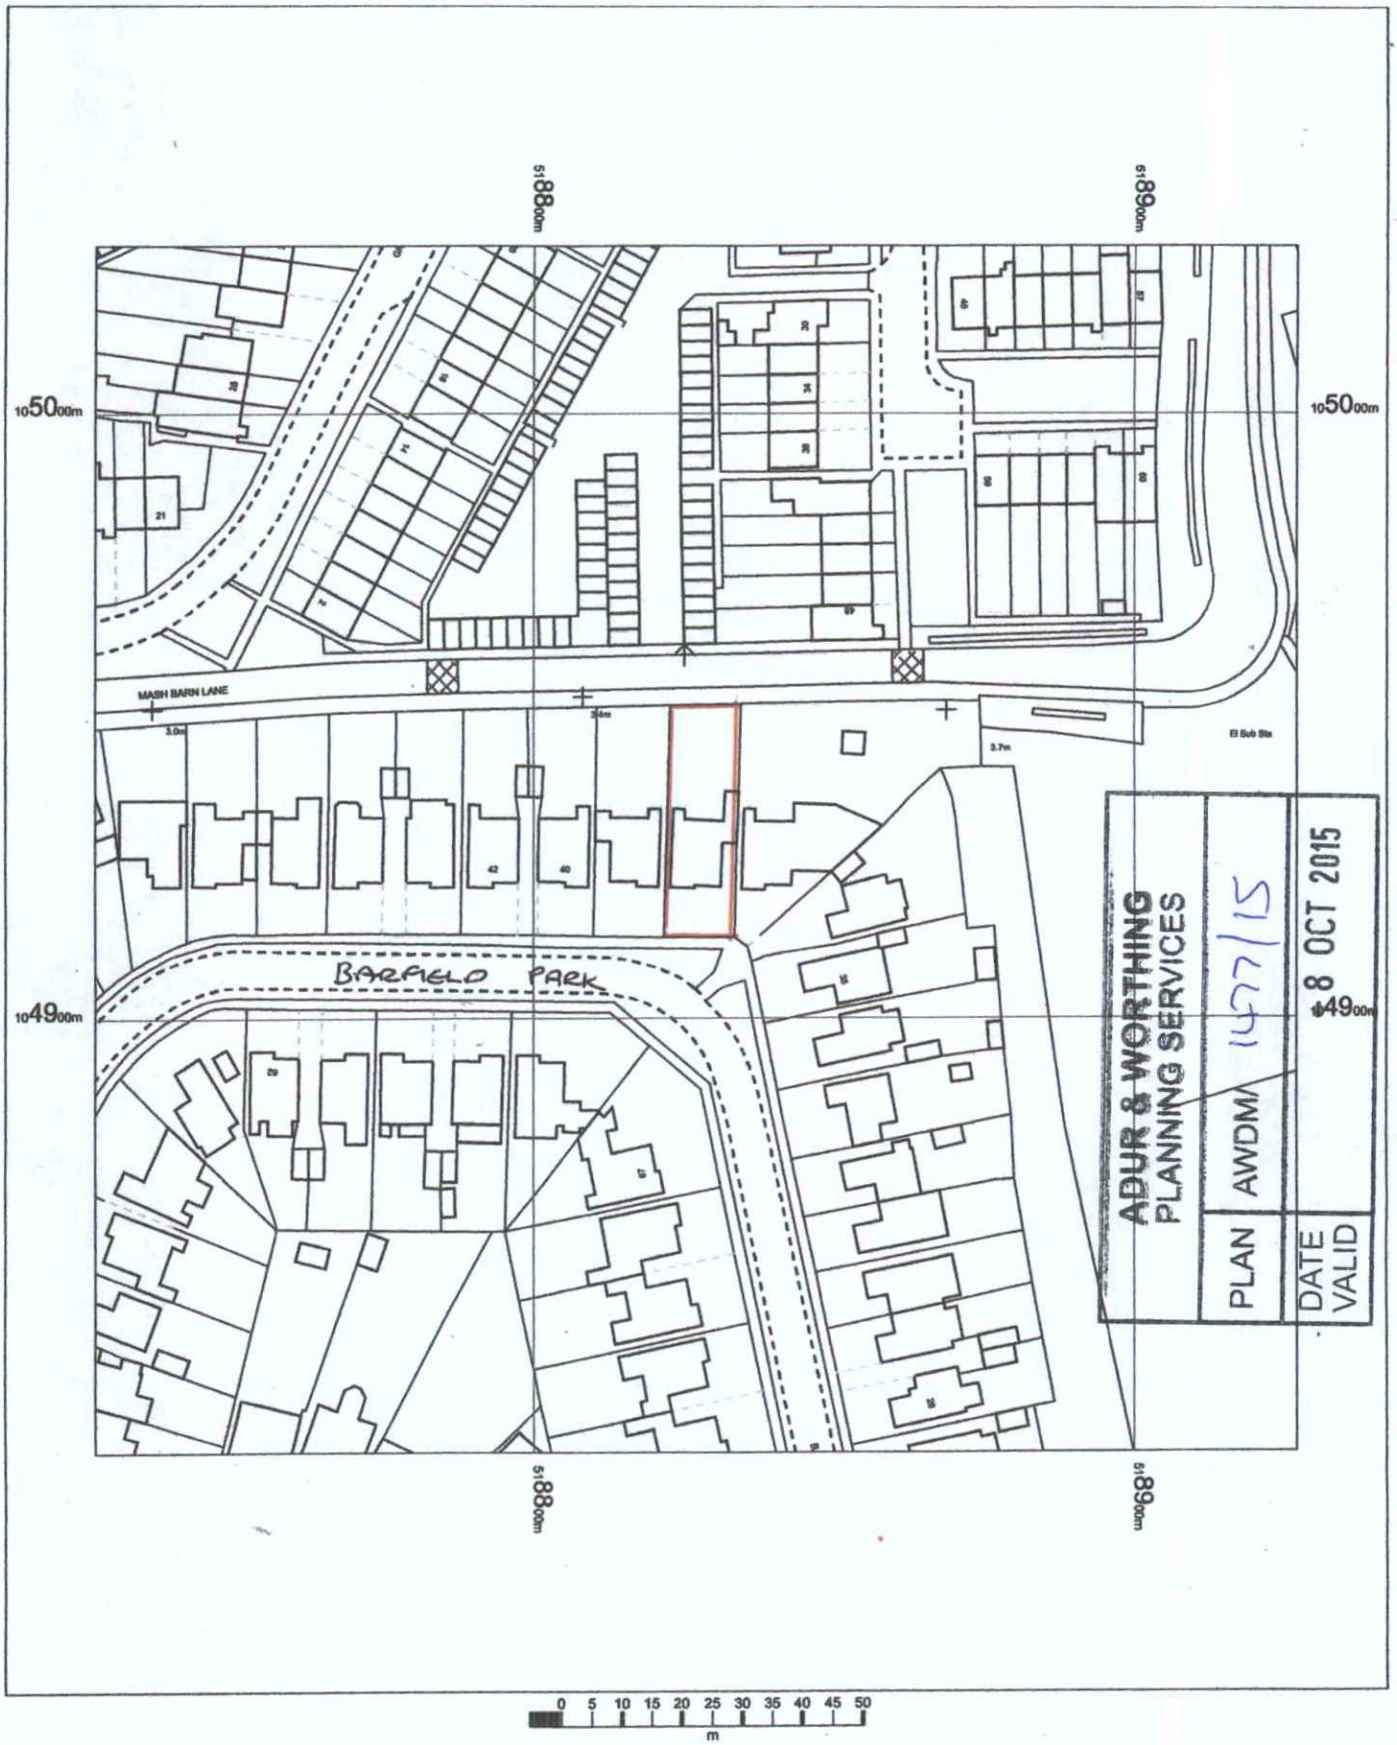


0 5 10 15 20 25 30 35 40 45 50
m

38 Barfield Park
Lancing
West Sussex
BN15 9DF

OS MasterMap 1250/2500/10000 scale
05 October 2015, ID: BW1-00468464
www.blackwellmapping.co.uk

1:1250 scale print at A4, Centre: 518827 E, 104928 N

©Crown Copyright Ordnance Survey. Licence no. 100041040

N

Mapping sourced from Ordnance Survey

BLACKWELL'S
www.blackwellmapping.co.uk
TEL: 01865 333 677
maps.oxford@blackwell.co.uk