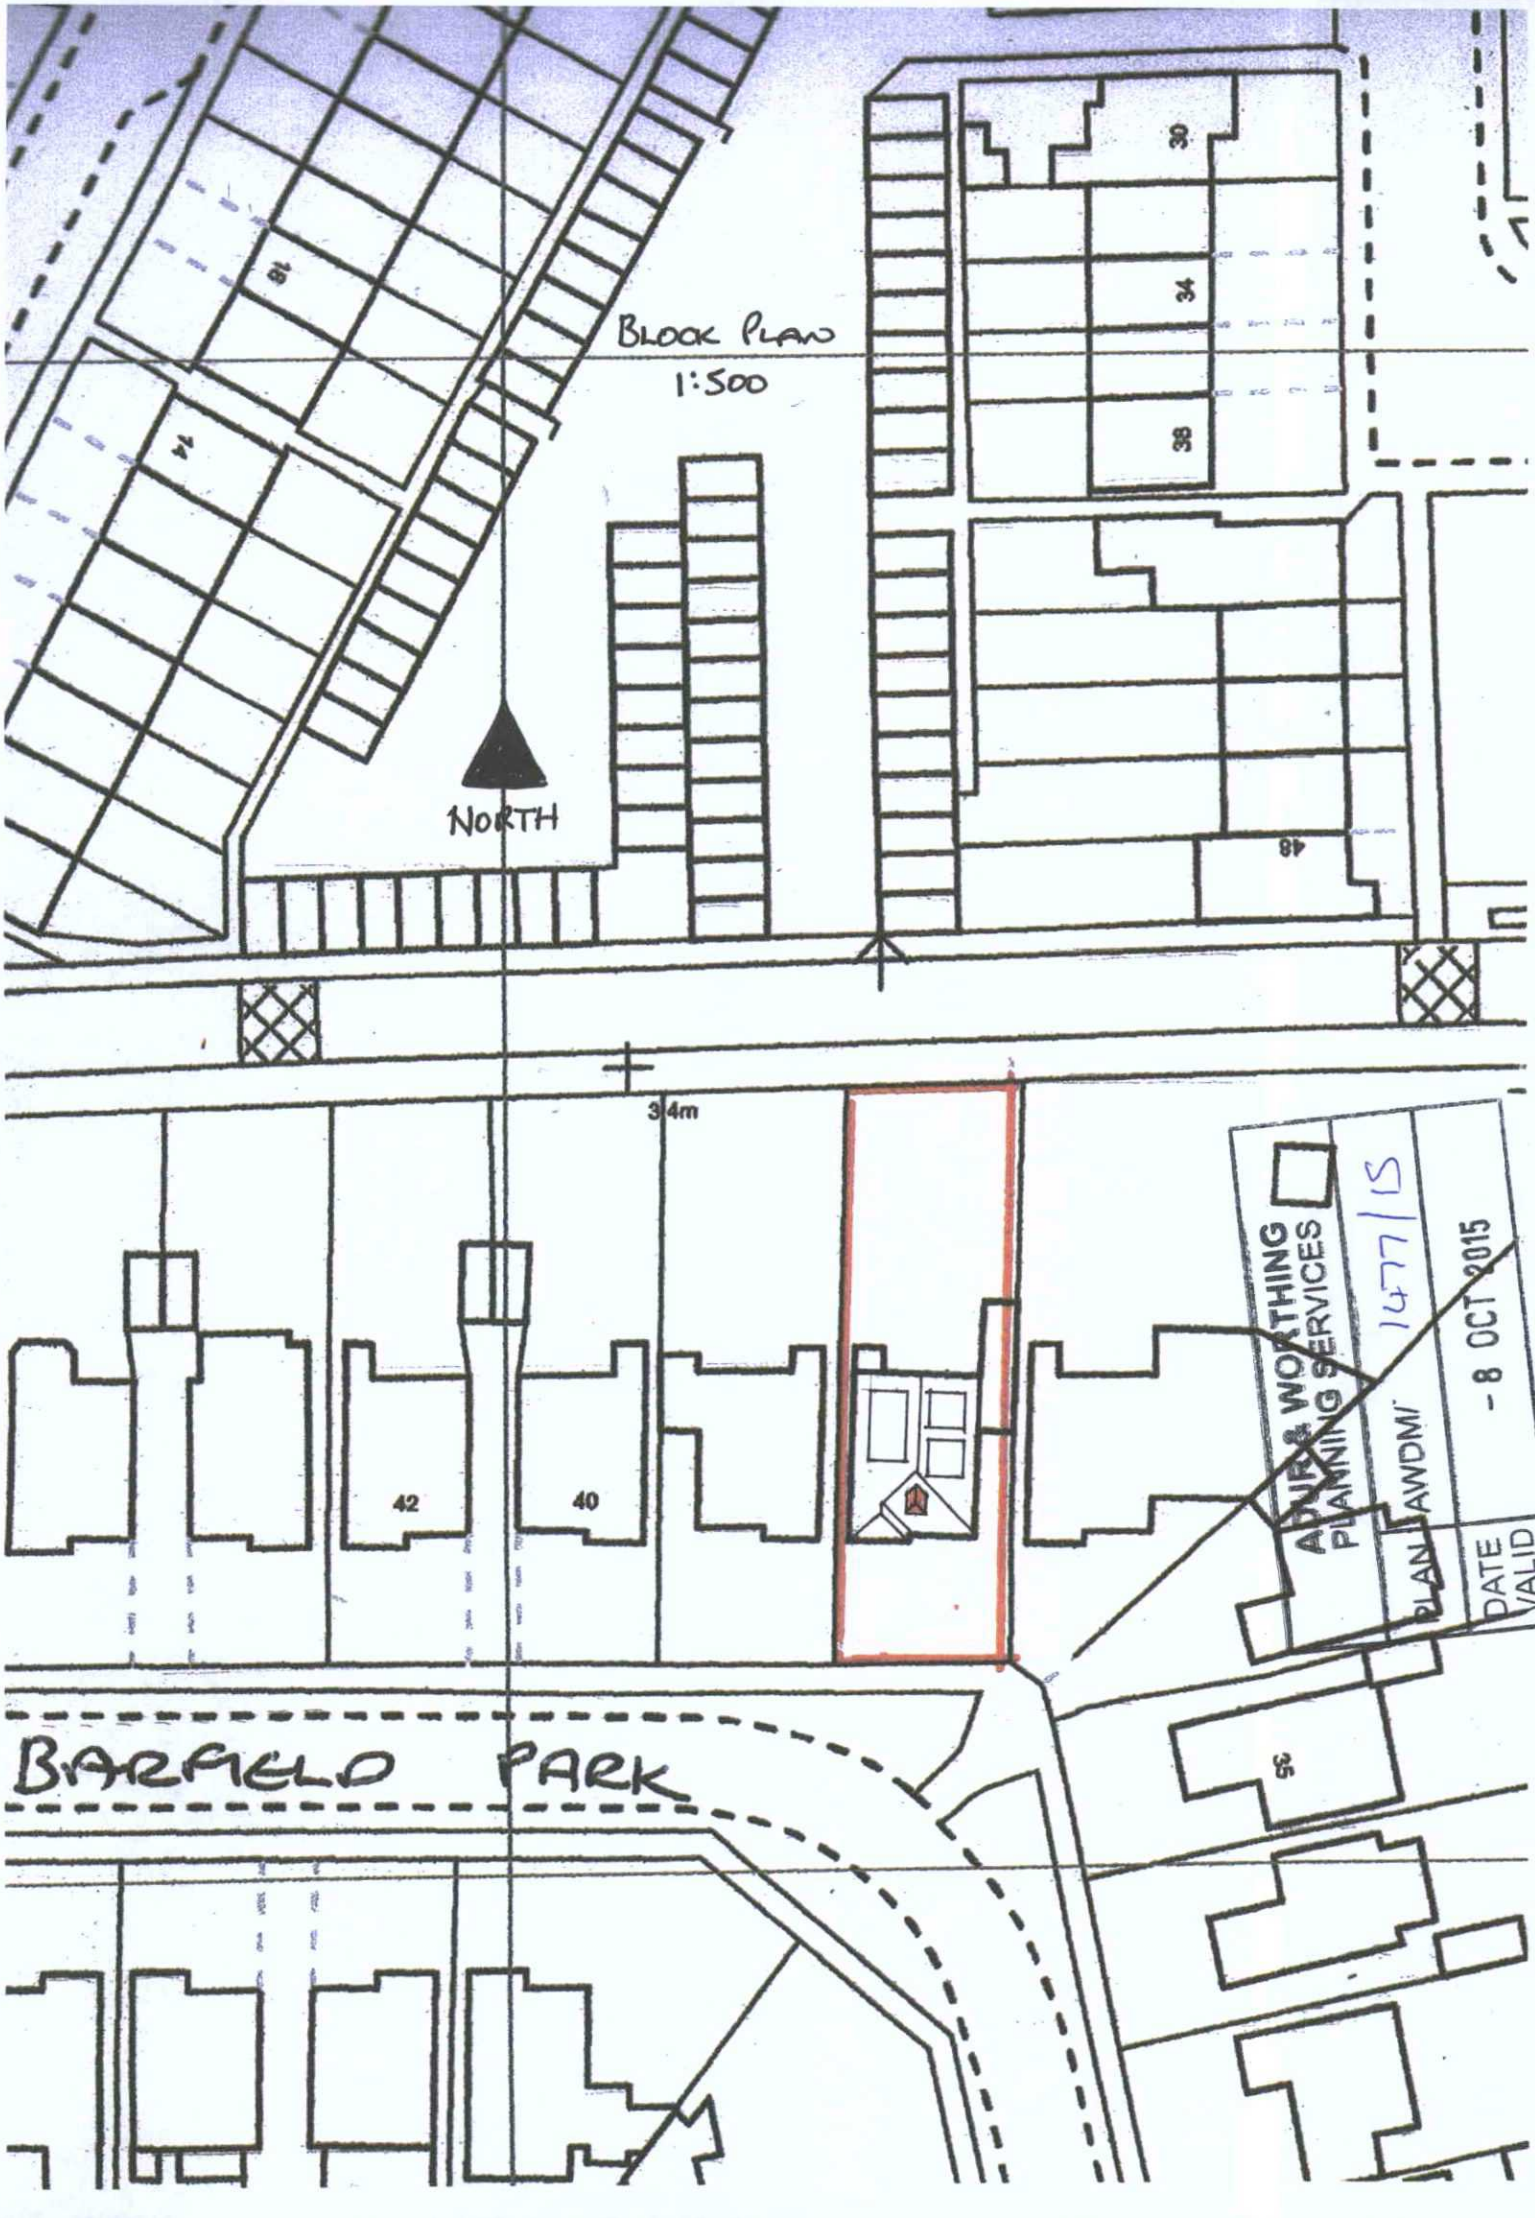

BLOCK PLAN
1:500
NORTH
30
34
38
48
3.4m
42
40
BARFIELD PARK
ADUR & WORTHING
PLANNING SERVICES
1477/15
PLAN AWDM/
DATE
VALID
-8 OCT 2015