

1:100

0 1 2 3 4 5 6 7 8

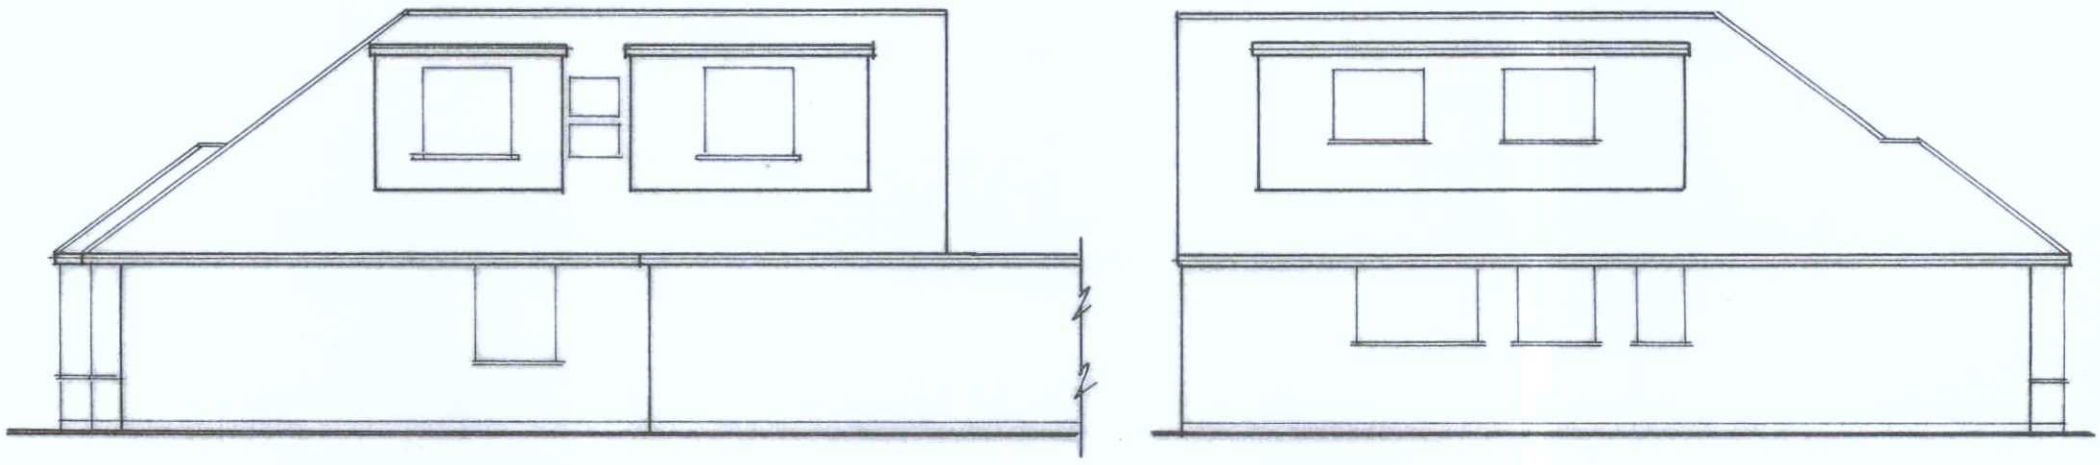


EXISTING SIDE ELEVATIONS

1:100

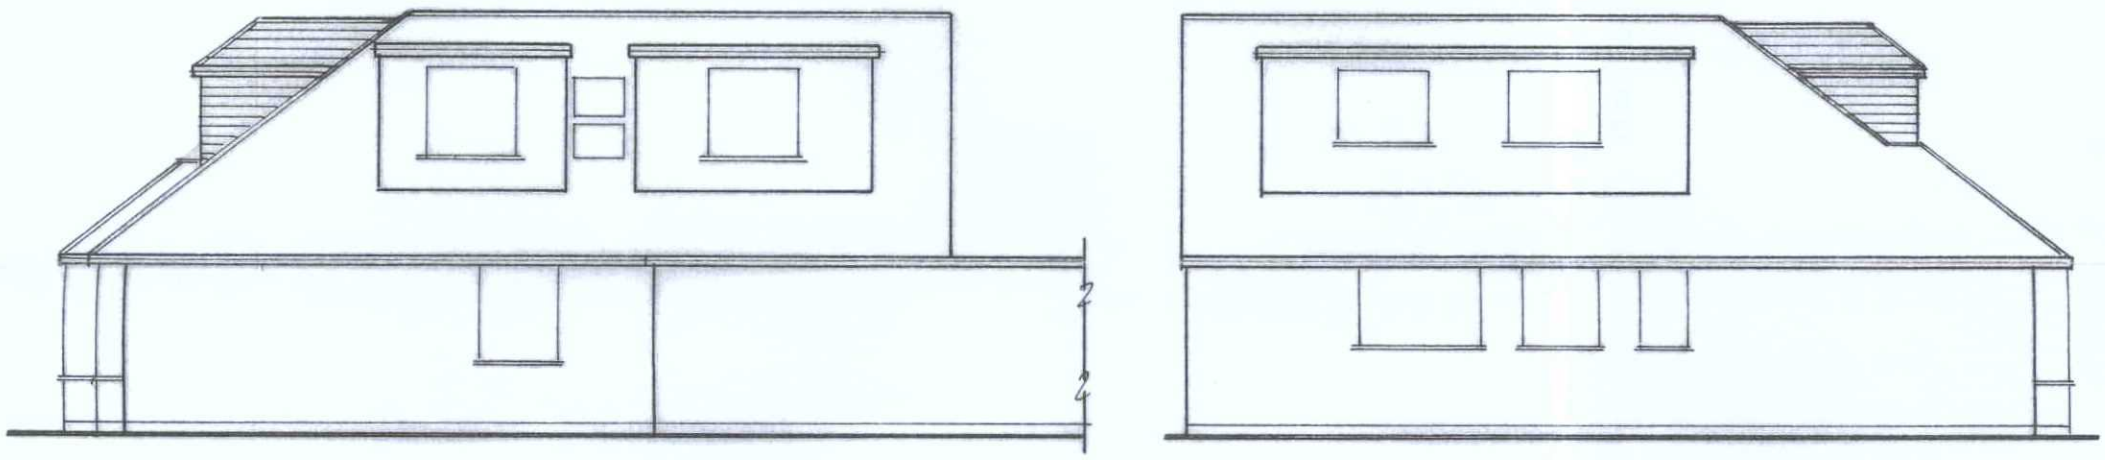


PROPOSED SIDE ELEVATIONS

1:100

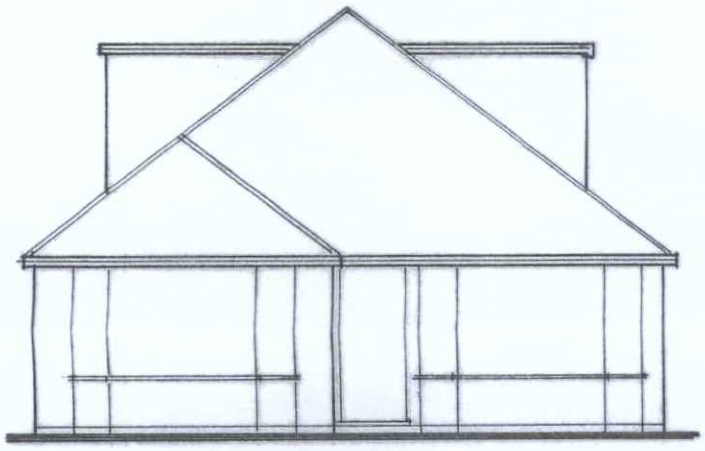

EXISTING FRONT ELEVATION 1:100

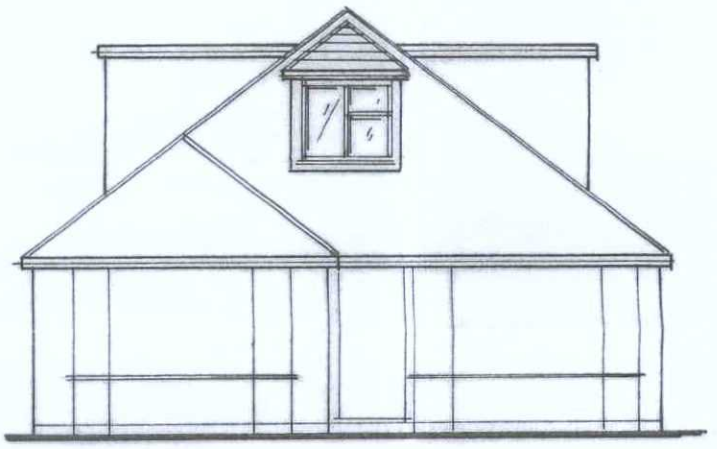

PROPOSED FRONT ELEVATION 1:100

ADUR & WORTHING
PLANNING SERVICES

PLAN AWDM/ 1477/15

DATE VALID - 8 OCT 2015

BSB PARTY WALL AND ARCHITECTURAL SERVICES

Steve Barrett
C.Build E, CABE, MFPWS, Assoc RICS
Tel: 07519 384248
e.mail: bsbpartywalls@yahoo.co.uk
web: bsbpartywallservices.co.uk

ADDRESS: 38 BARFIELD PK LANDING
CLIENT: MR & MRS LAKEFIELD
DATE: SEPT 2015
DRAWING No. BSB/15/32FV/1 JOB 2
PROJECT: FRONT DORMER

The Party Wall etc. Act 1996
The property owner is reminded of their duty to serve notices on all adjoining owners.
Structure
Read in conjunction with structural engineers calculations.

NOTES:

NORTH

A3