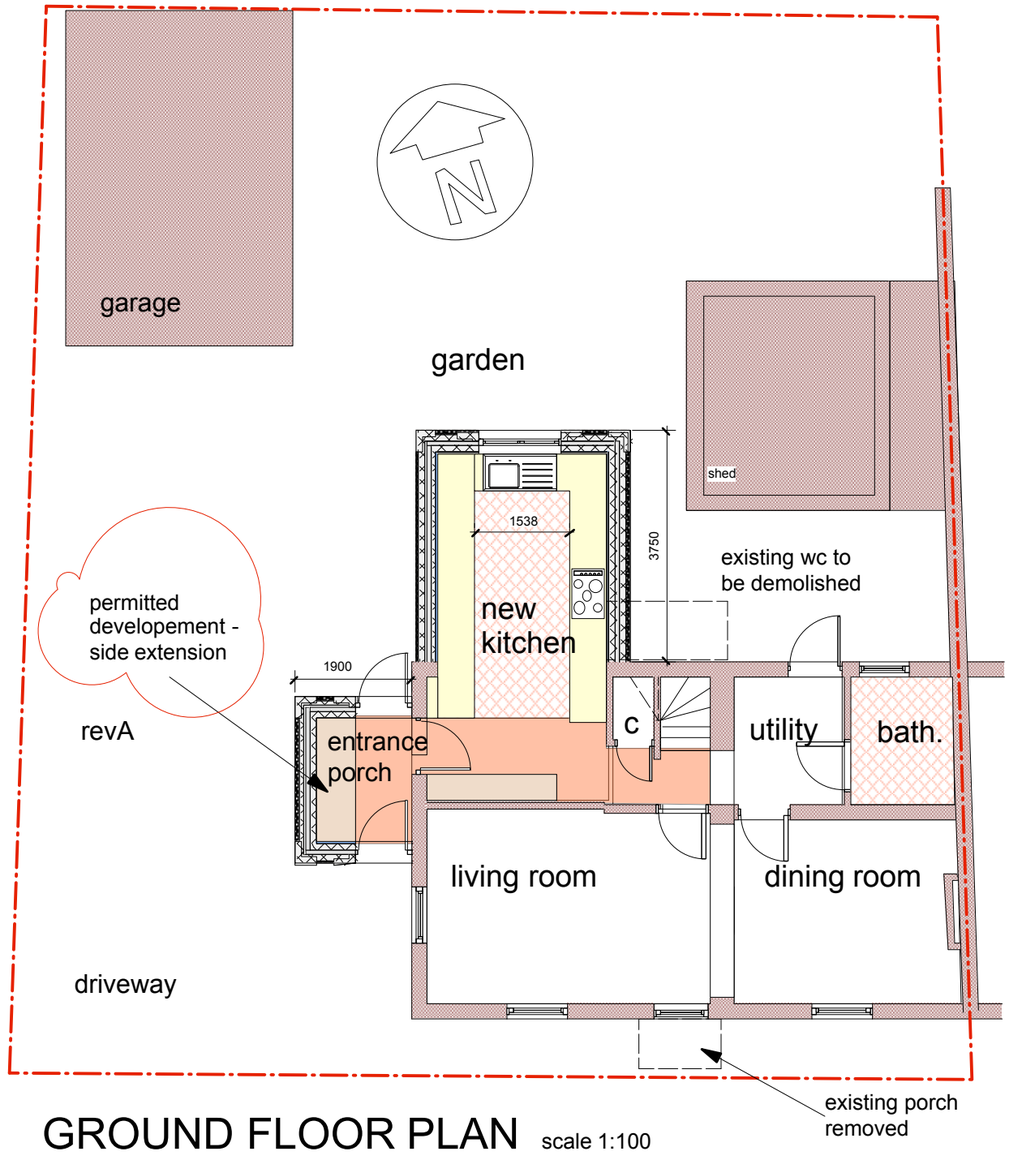

GROUND FLOOR PLAN scale 1:100

0 1 2 3 4 5 M

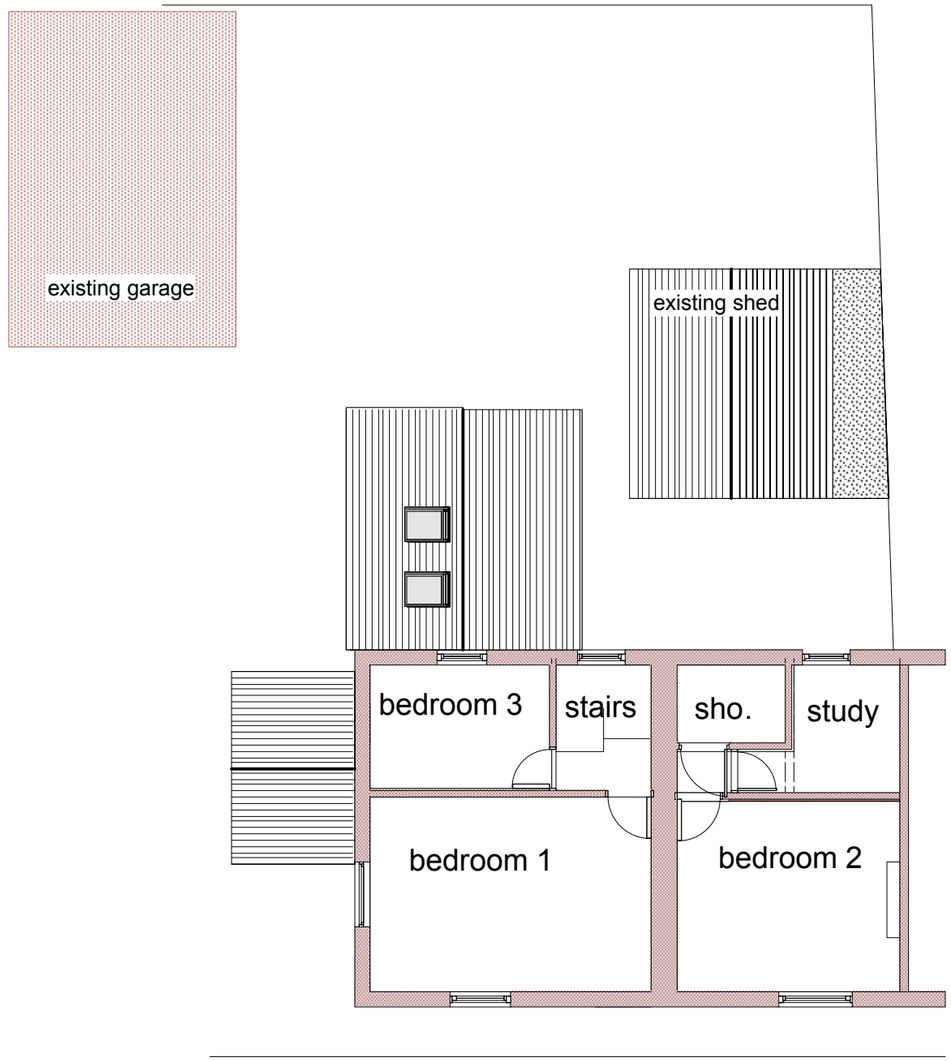

FIRST FLOOR PLAN scale 1:100

rev A 26 Sept 18 note added for clarity at planner's request.

Richard Goodson Practice
CHARTERED ARCHITECT & DESIGNER
20 Nelson Close Sompting LANCING West Sussex BN15 0LY tel: 01903 761263
www.RichardGoodsonPractice.co.uk email: richard@RichardGoodsonPractice.co.uk

project
PROPOSED SINGLE STOREY REAR EXTENSION TO
TO "WHITE ROSE" ALMA STREET LANCING BN15 8AX
Mr & Mrs P CURRIE

Type
SCHEME AS PROPOSED

Title
FLOOR PLANS

date	scale	drawn by	drawing no.
AUG 18	1:100	REG	1852/01A