ADUR
DISTRICT COUNCIL

CHIEF EXECUTIVES DEPARTMENT

P. DAVIES
Head of Planning and Community

Civic Centre, Ham Road, Shoreham-by-Sea
West Sussex. BN43 6PR
Telephone, (01273) 263000
Fax No. (01273) 263027
E Mail - developmentcontrol@adur.gov.uk

Local Authority
BUILDING CONTROL

517100E

This copy has been produced specifically for Map Return Scheme purposes only.
No further copies may be made.

ADUR DISTRICT COUNCIL
PLANNING APPLICATION
APPROVED
DATE 21 DEC 2006

105600N

105500N

105400N

THE LAWNS

THE LAWNS

Rectory Walk

ADUR DISTRICT COUNCIL
PLANNING DIVISION
PLAN NO. ADC/0441/06
DATE RECEIVED 16 NOV 2006

Scale 1:1250

(1)

517100E

This map is reproduced from Ordnance Survey material with the permission of Ordnance Survey on behalf of the Controller of Her Majestys Stationery Office. Crown Copyright. Unauthorised reproduction infringes Crown copyright and may lead to prosecution or civil proceedings.
Adur District Council. Licence Number 100018844. 10/11/2006


ADUR
DISTRICT COUNCIL

CHIEF EXECUTIVES DEPARTMENT


P. DAVIES
Head of Planning and Community

Civic Centre, Ham Road, Shoreham-by-Sea
West Sussex. BN43 6PR
Telephone, (01273) 263000
Fax No. (01273) 263027
E Mail - developmentcontrol@adur.gov.uk

Local Authority
BUILDING CONTROL

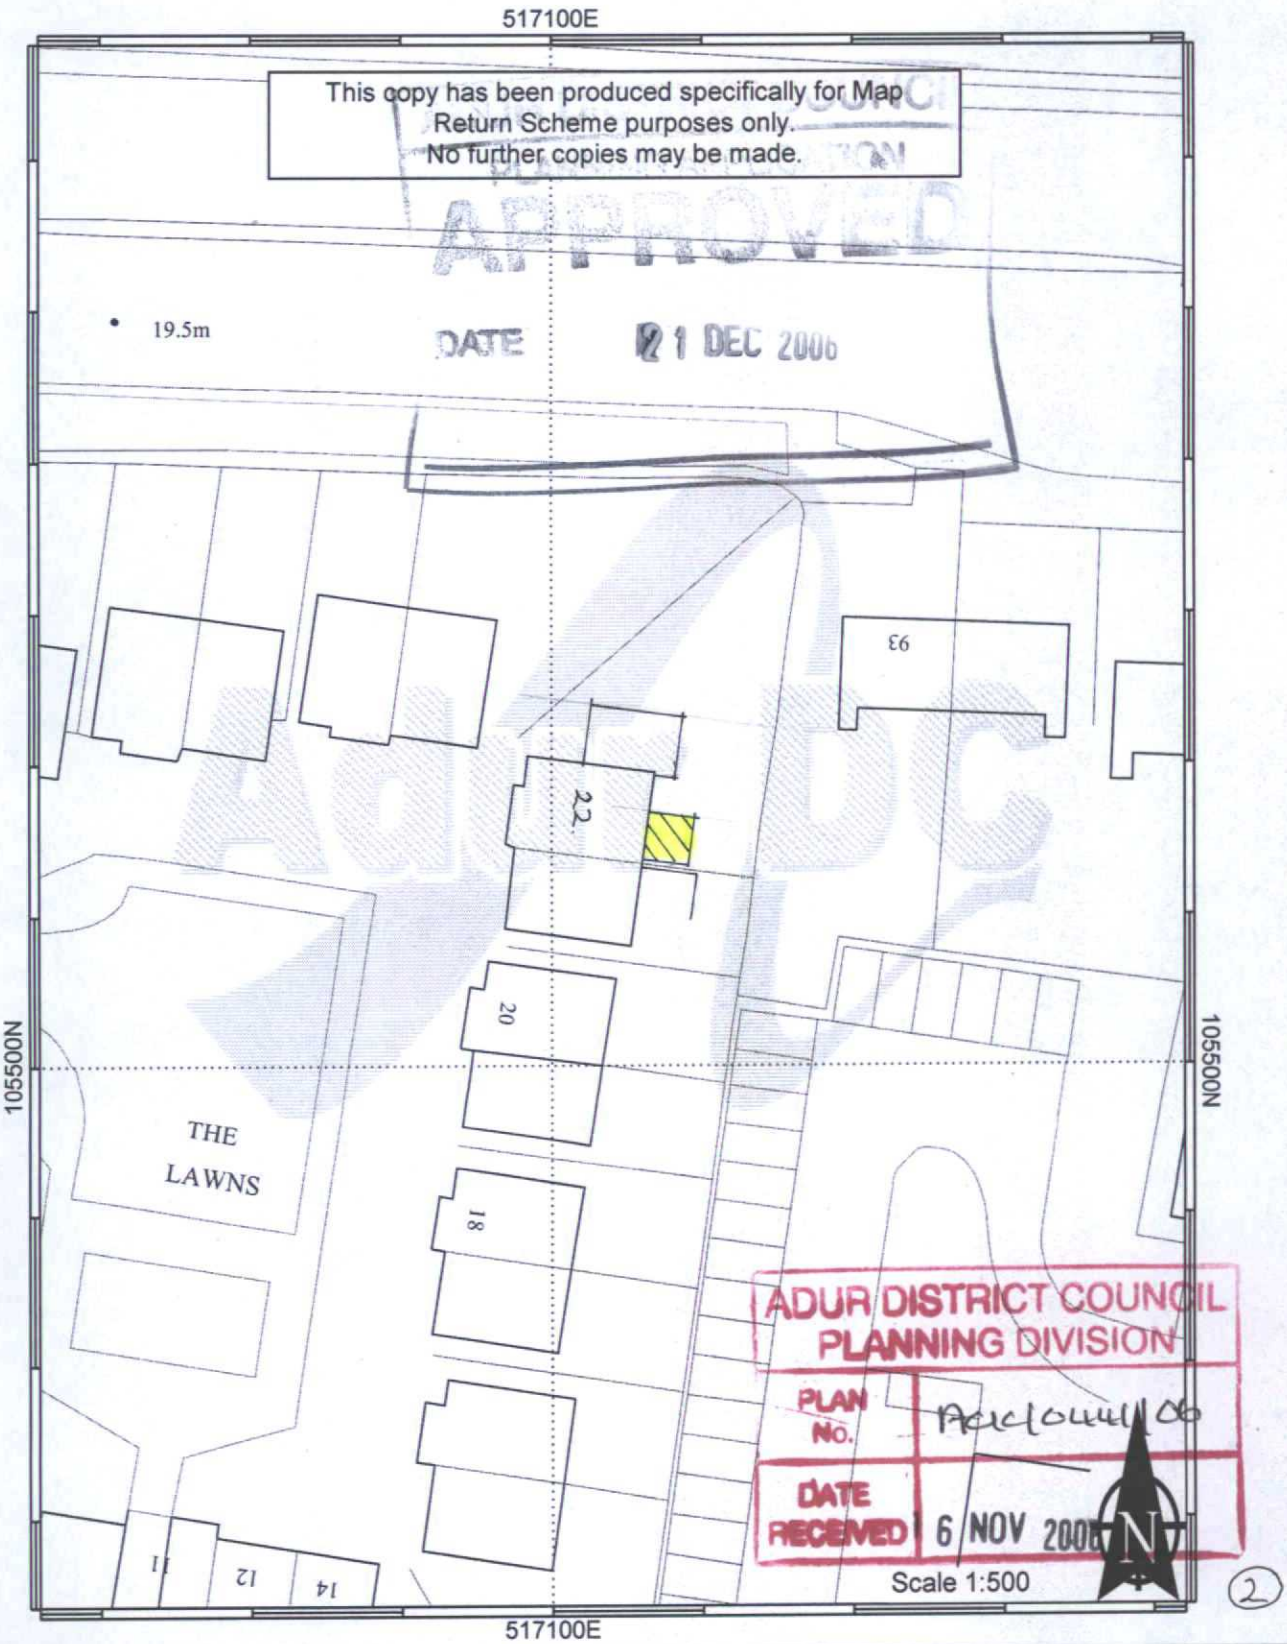


This map is reproduced from Ordnance Survey material with the permission of Ordnance Survey on behalf of the Controller of Her Majestys Stationery Office. Crown Copyright. Unauthorised reproduction infringes Crown copyright and may lead to prosecution or civil proceedings.
Adur District Council. Licence Number 100018844. 10/11/2006

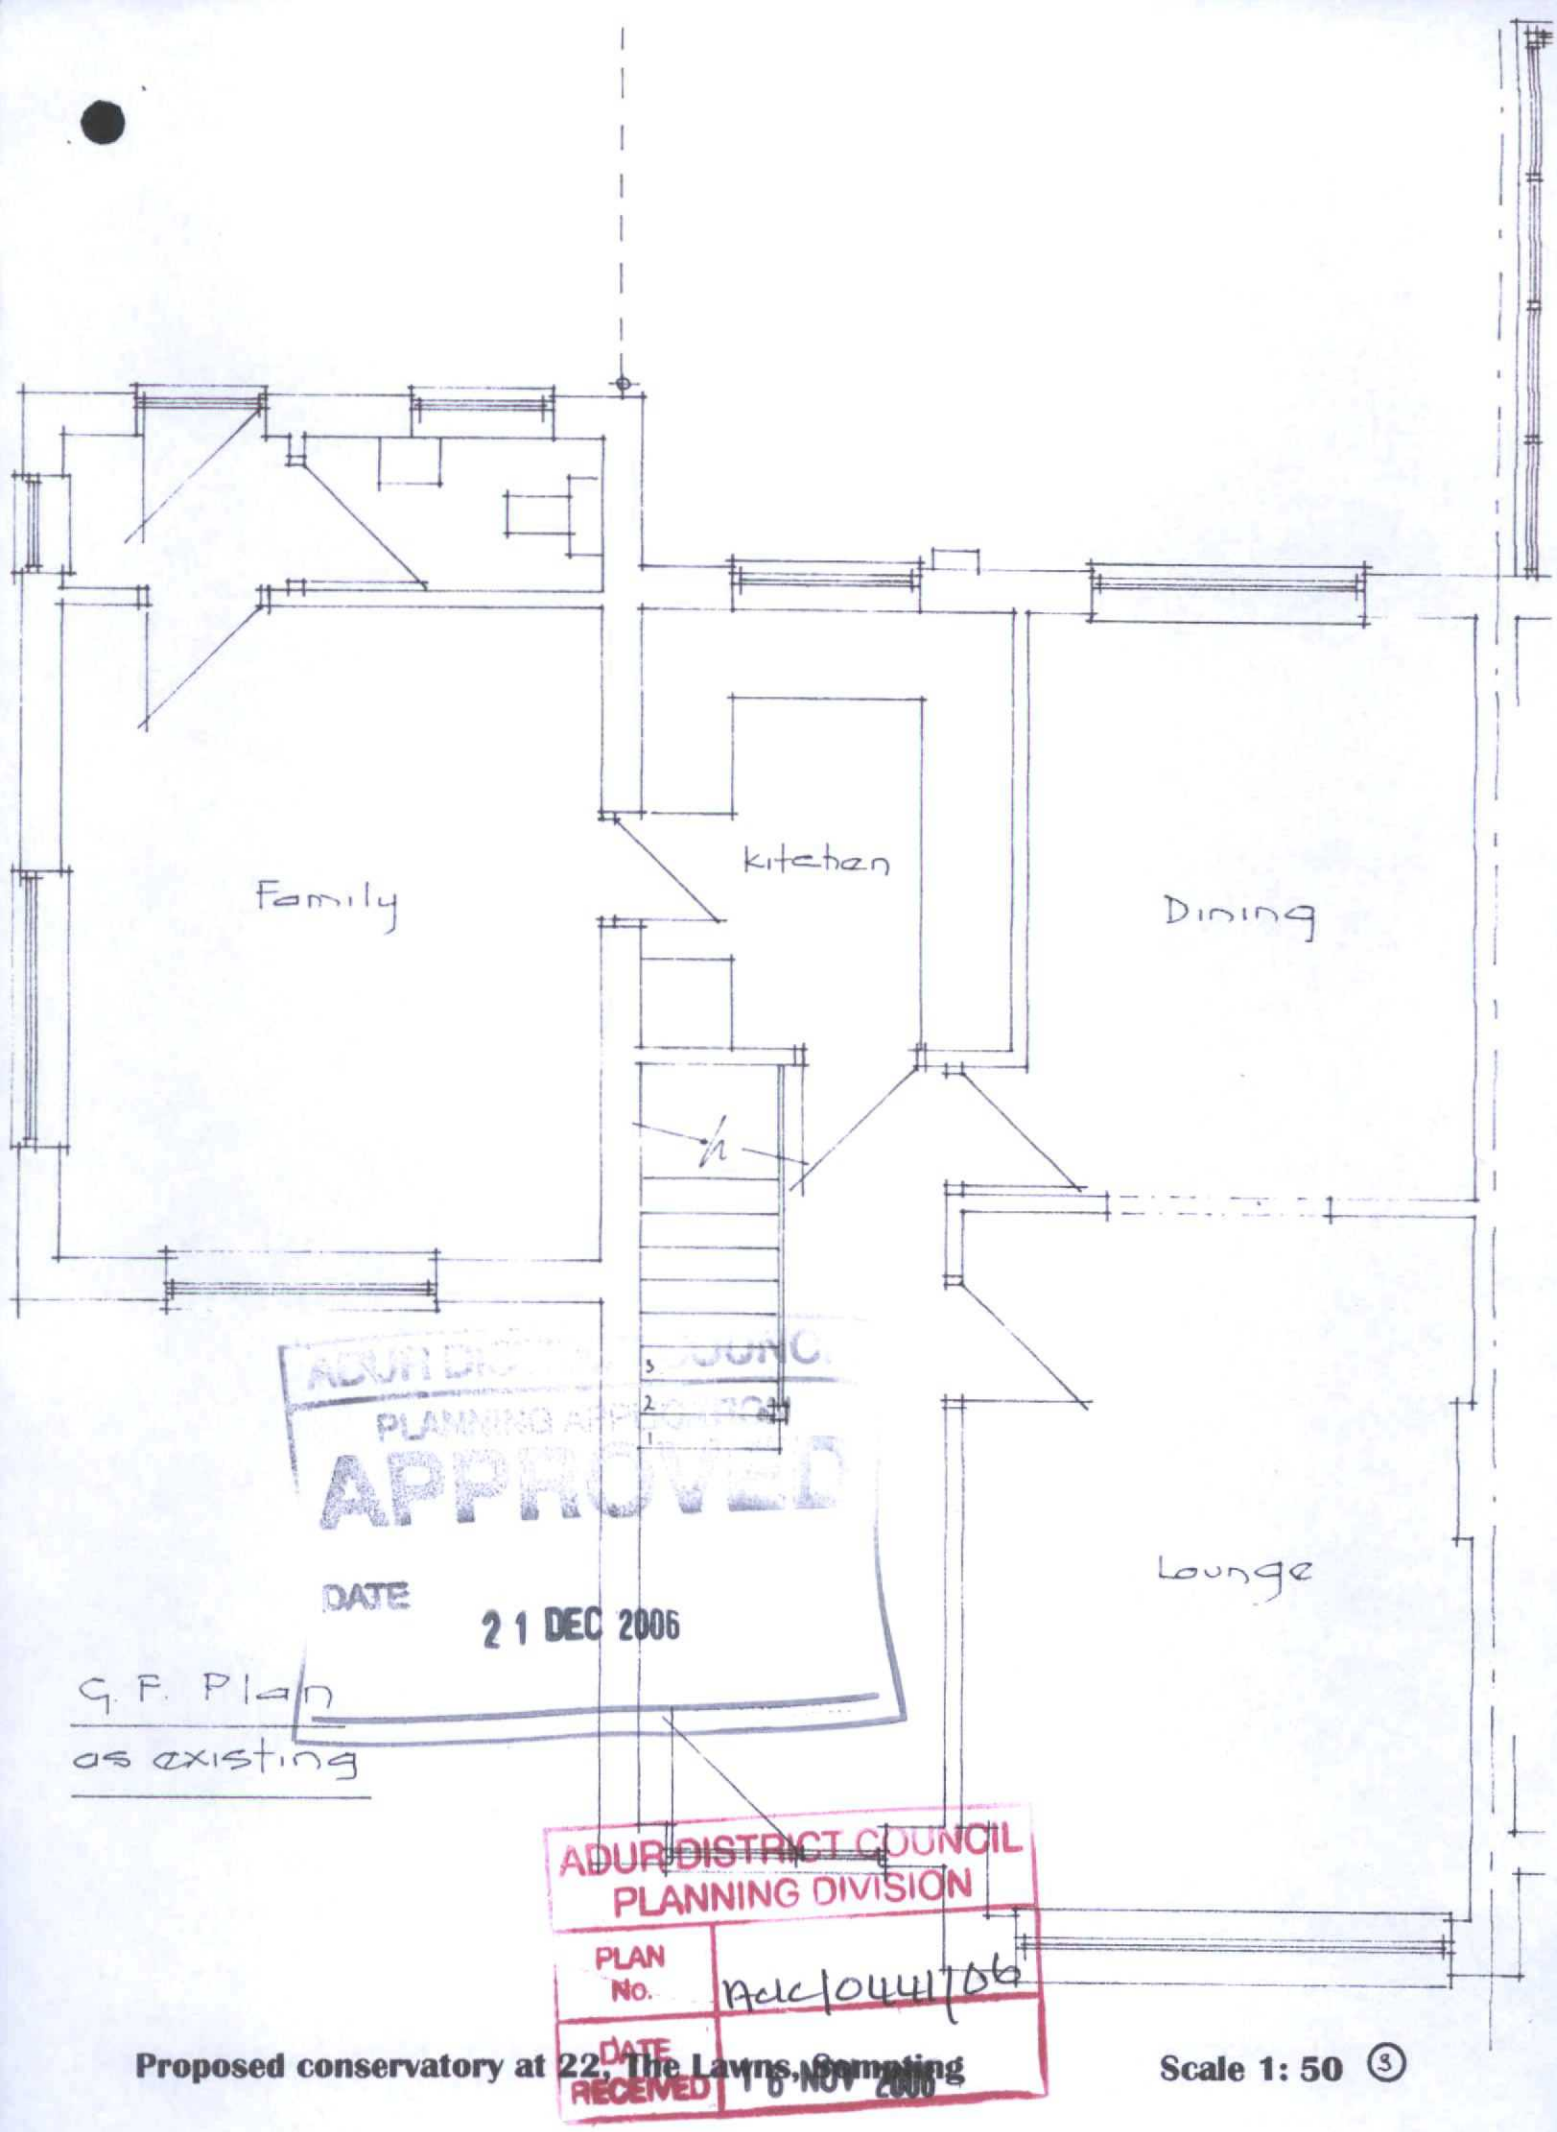

G. F. Plan

as existing

Proposed conservatory at 22, The Lawns, Sompting **Scale 1: 50** ③

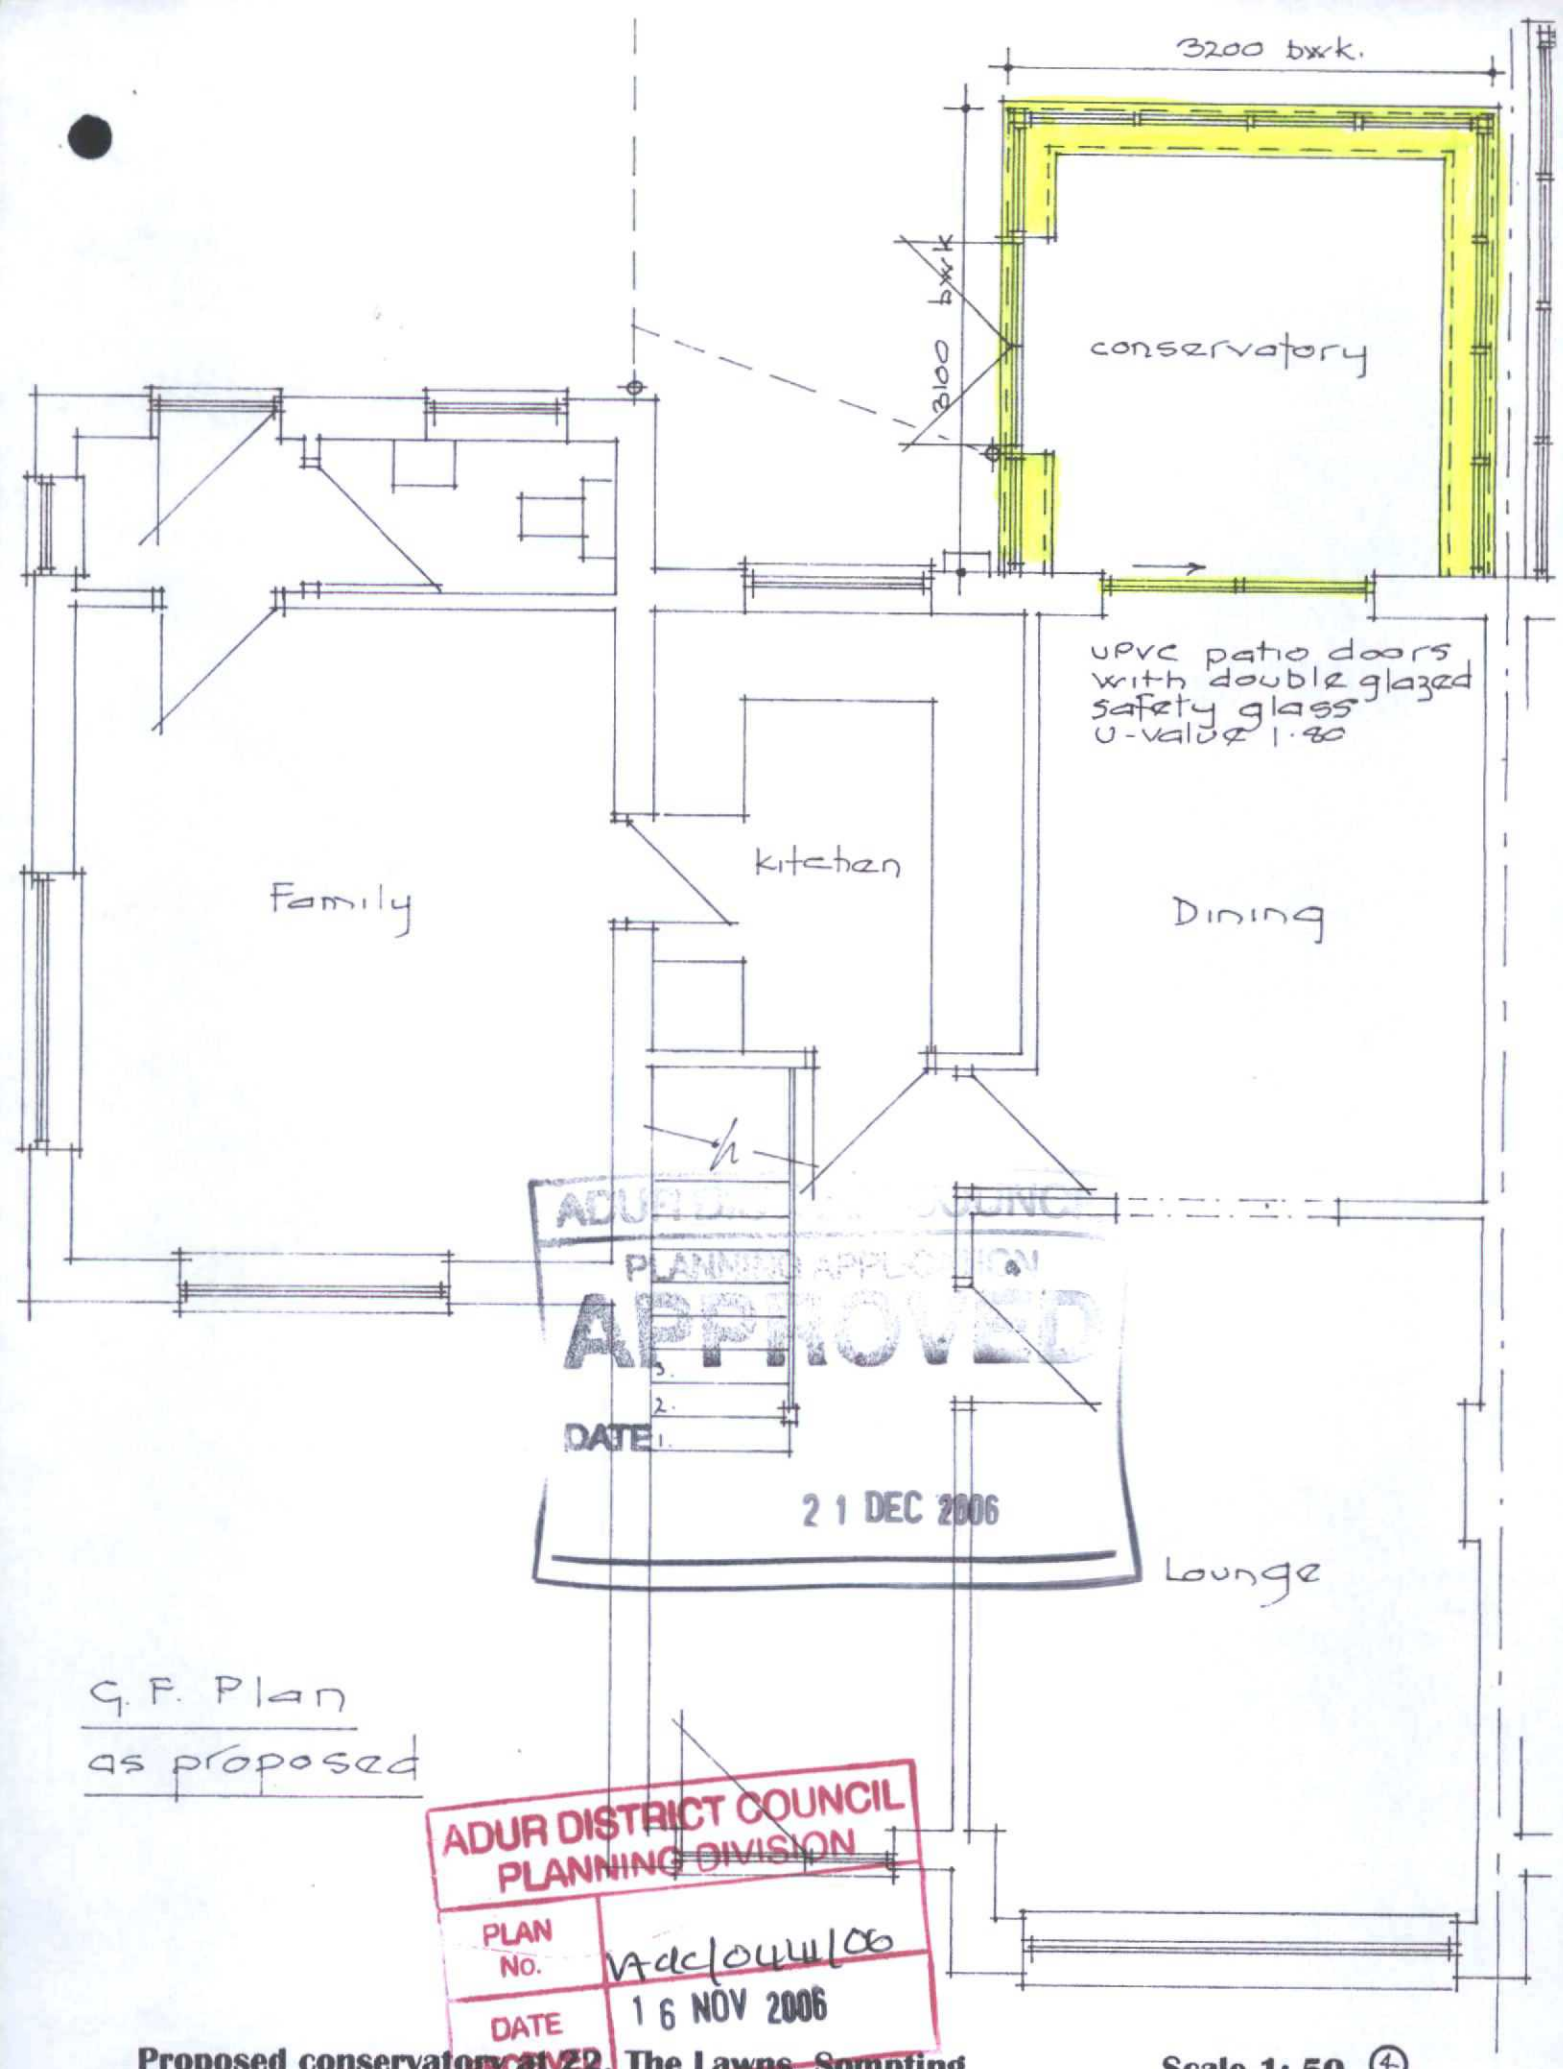


G. F. Plan

as proposed

ADUR DISTRICT COUNCIL
PLANNING DIVISION
PLAN No. Adc/0444/06
DATE RECEIVED 16 NOV 2006

Proposed conservatory at 22, The Lawns, Sompting **Scale 1: 50** ④

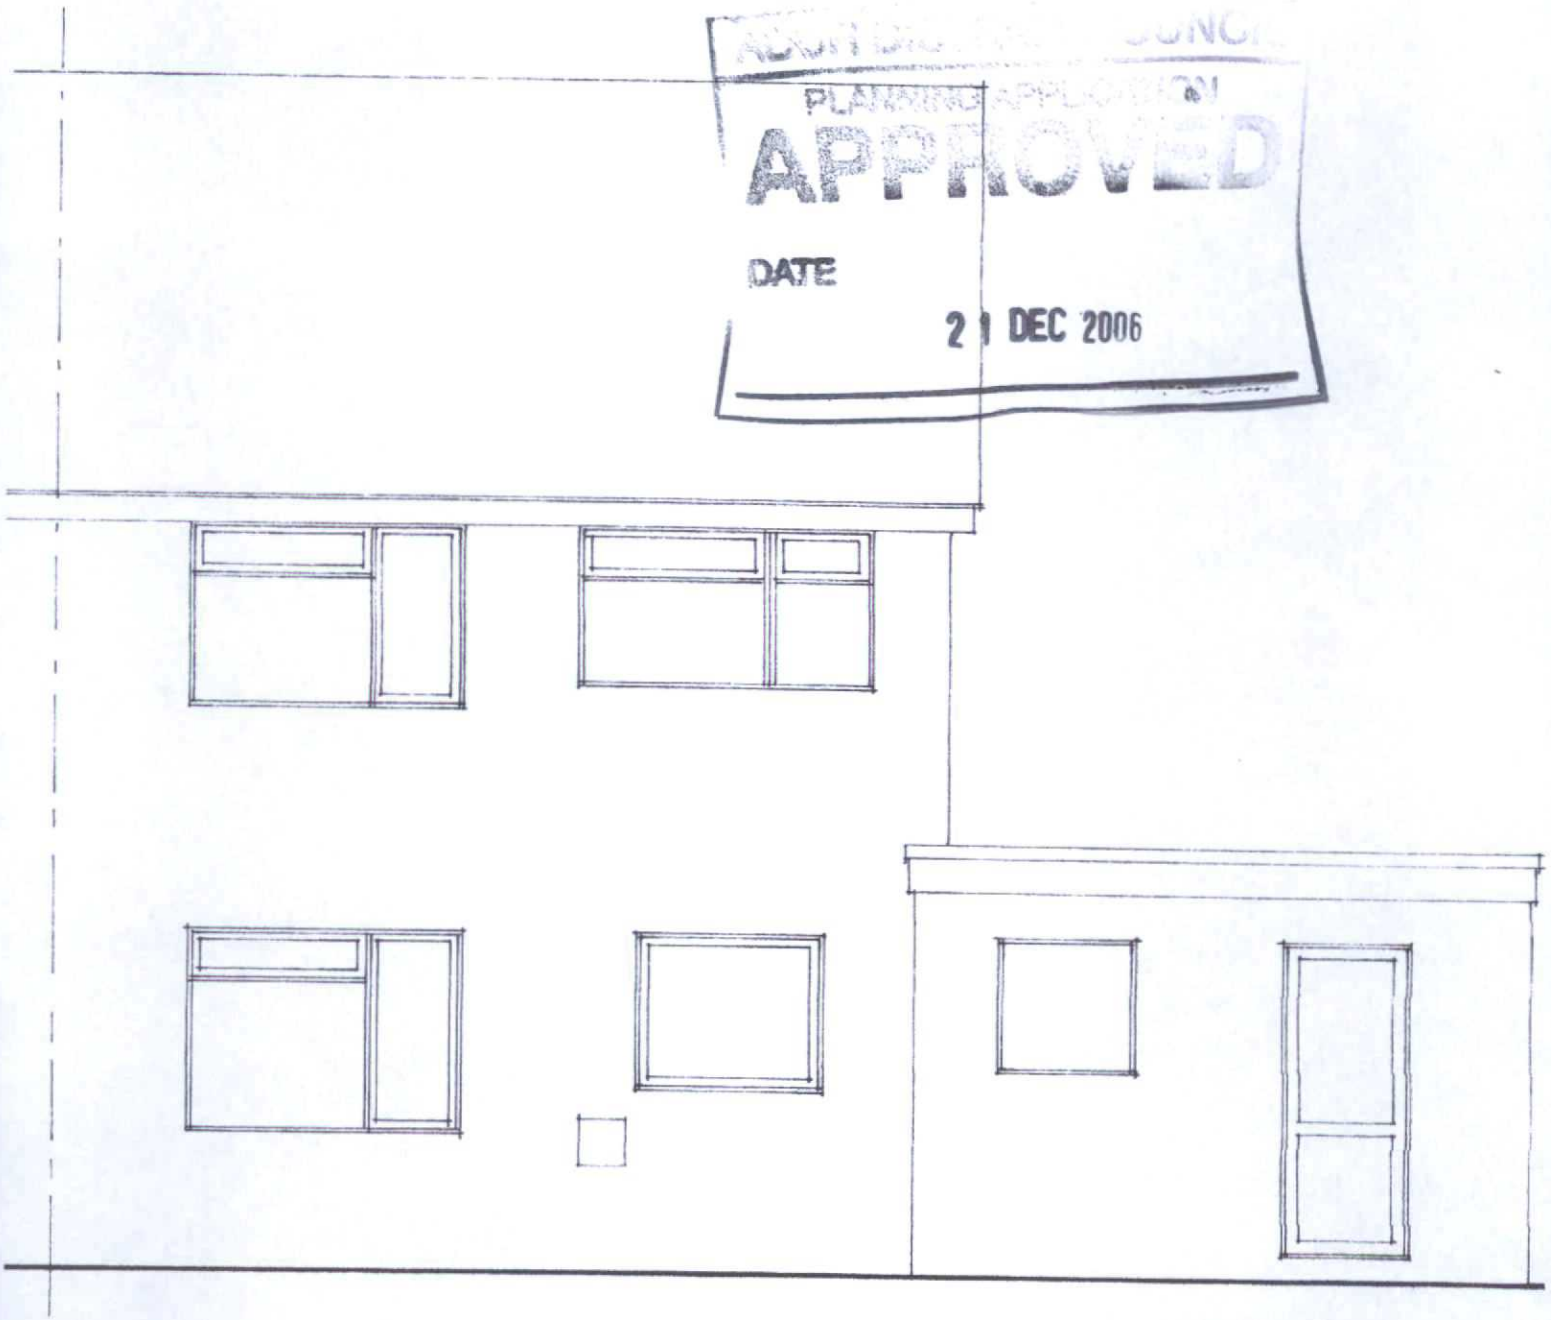

ADUR DISTRICT COUNCIL
PLANNING APPLICATION
APPROVED
DATE
21 DEC 2006

East Elevation ~ as existing

ADUR DISTRICT COUNCIL
PLANNING DIVISION

PLAN No.	ADC/04411/06
DATE RECEIVED	16 NOV 2006

Proposed conservatory at 22, The Lawns, Sompting **Scale 1: 50** (5)

ADUR DISTRICT COUNCIL
PLANNING DIVISION

PLAN No.	AD/01/07/B
DATE RECEIVED	16 NOV 2006

ADUR DISTRICT COUNCIL
PLANNING APPLICATION


APPROVED

DATE
21 DEC 2006

Proposed conservatory at 22, The Lawns, Sompting

Scale 1 : 50 ©

white upvc conservatory with triple poly carbonate roof and double glazed safety glass to windows and doors
brick plinth to match existing

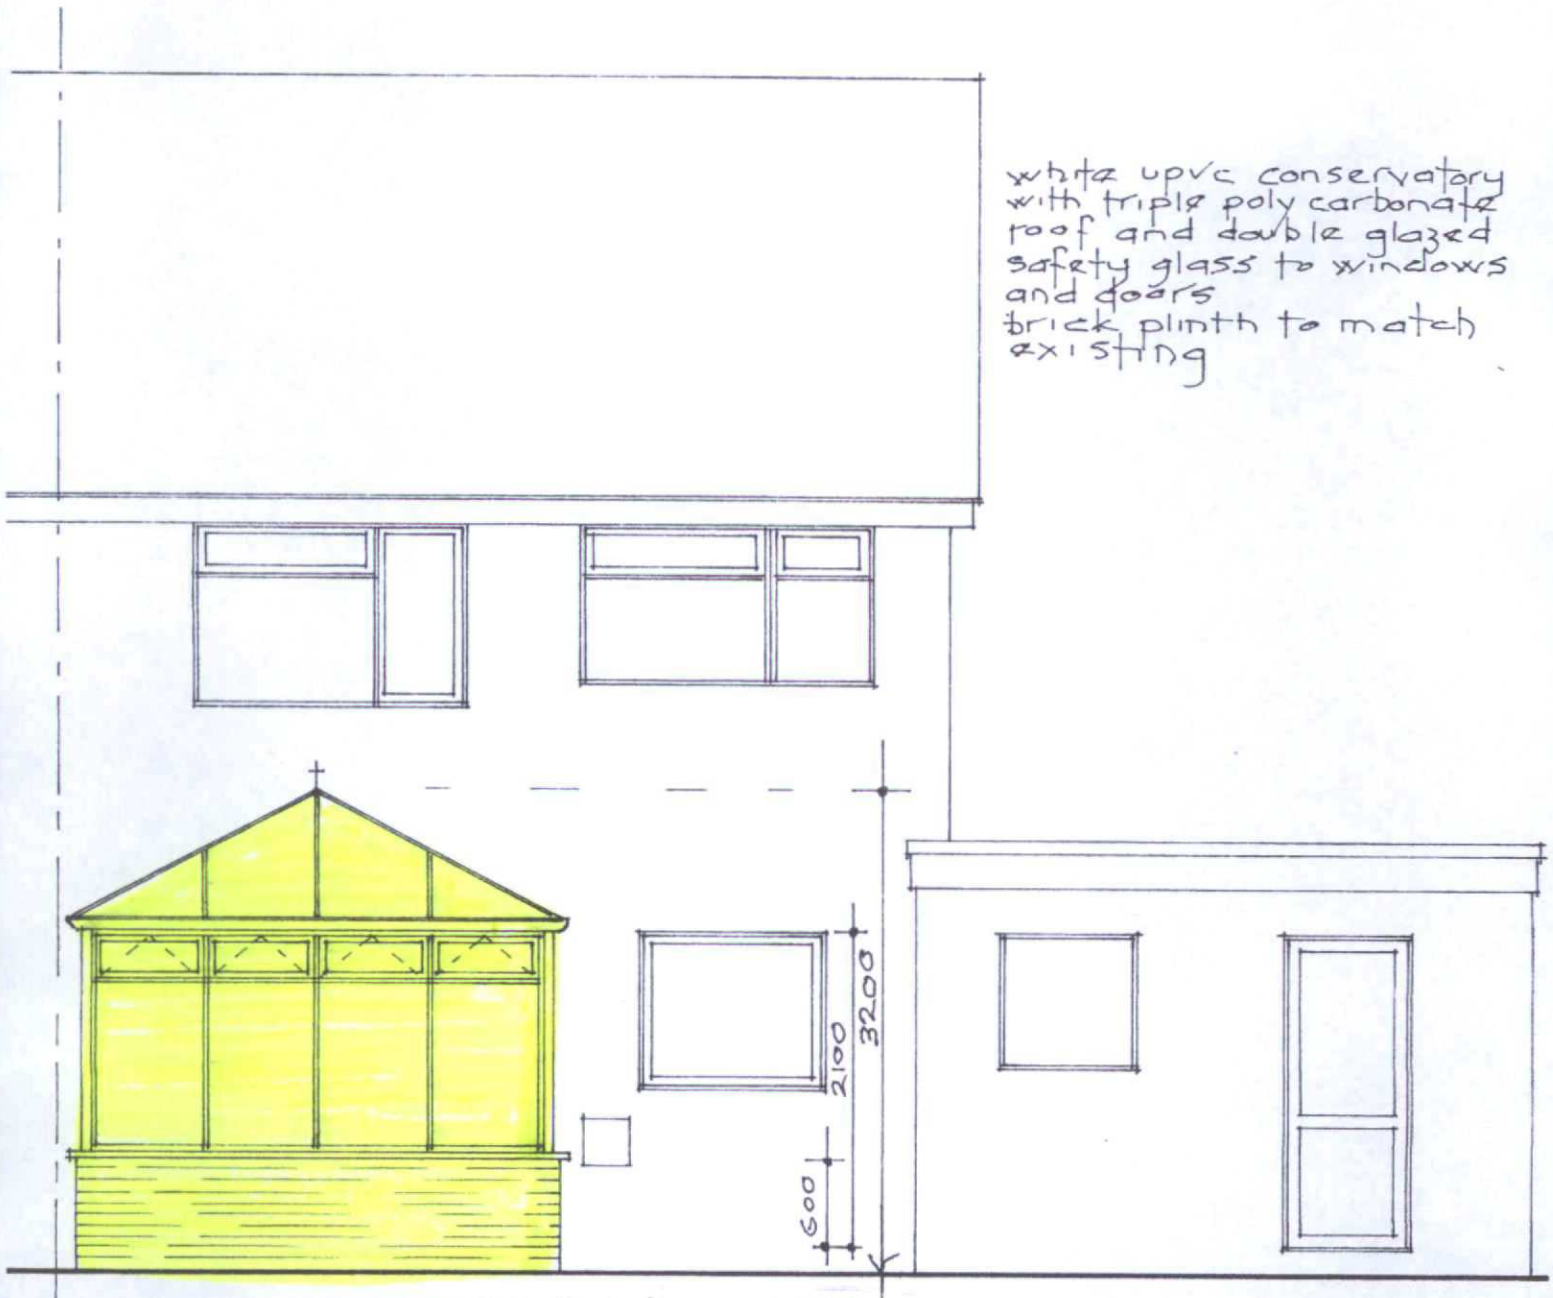

East Elevation ~ as proposed

ADUR DISTRICT COUNCIL
PLANNING DIVISION
APPROVED
DATE 21 DEC 2006

ADUR DISTRICT COUNCIL
PLANNING DIVISION
PLAN No. ADC/0441/06
DATE RECEIVED 16 NOV 2006

Proposed conservatory at 22, The Lawns, Sompting

Scale 1: 50 (7)

North Elevation - as proposed

ADUR DISTRICT COUNCIL
PLANNING DIVISION

PLAN NO.	A/0870/08/PO
DATE RECEIVED	16 NOV 2008

ADUR DISTRICT COUNCIL
PLANNING APPLICATION
APPROVED
DATE
21 DEC 2008

Proposed conservatory at 22, The Lawns, Sompting

Scale 1: 50 ®

North Elevation

South Elevation

ADUR DISTRICT COUNCIL
PLANNING DIVISION
PLAN No. 1Aerd/0222/06
DATE RECEIVED 16 NOV 2006

APPROVED
DATE 21 DEC 2006

Proposed conservatory at 22, The Lawns, Sompting

Scale 1 : 50 ©