


North Elev


ROOF
POLYCARBONATE
SHEETING.

WINDOWS UPVC WITH
DOUBLE GLAZED UNITS

WALLS.
MATCHING
BRICKWORK

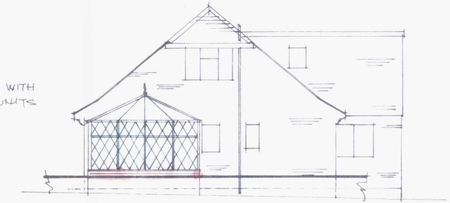

West Elevation

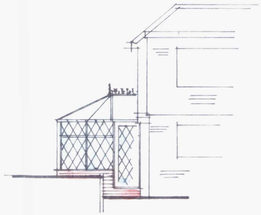


South Elev.




Location Plan
scale 1/1250

Block Plan
scale 1/500

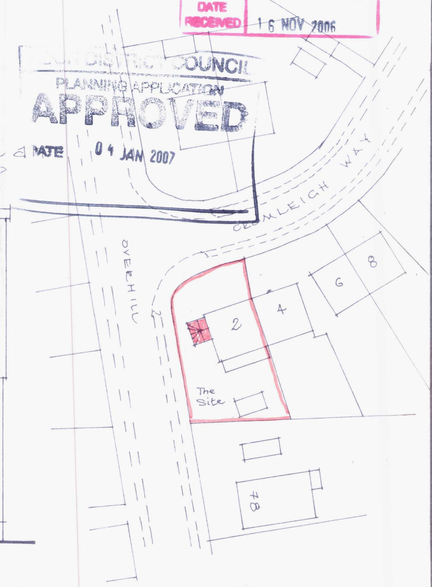


ADUR DISTRICT COUNCIL
PLANNING DIVISION
PLAN No. 06/01110/FR
DATE RECEIVED 16 NOV 2006

ADUR DISTRICT COUNCIL
PLANNING APPLICATION
APPROVED
DATE 04 JAN 2007

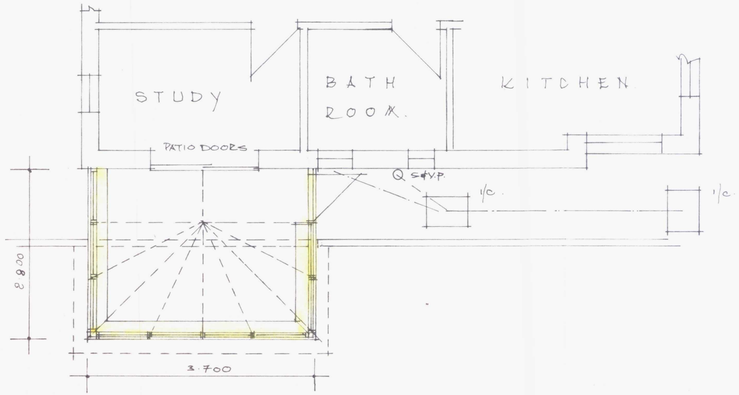

PLAN.

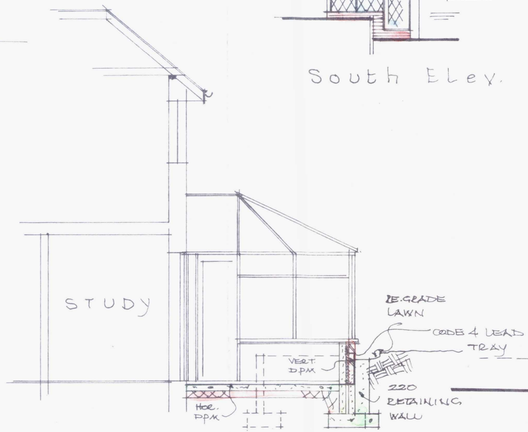



SECTIONS

Proposed Conservatory
@ 2, Cromleigh Way,
Southwick, West Sx.

scale : 1:50 1:100
date : NOV. 2006
drawn : R.J.B.

Drwg. 1888

ROBERT J. BAKER H.N.C. Bldg. Tuclin.