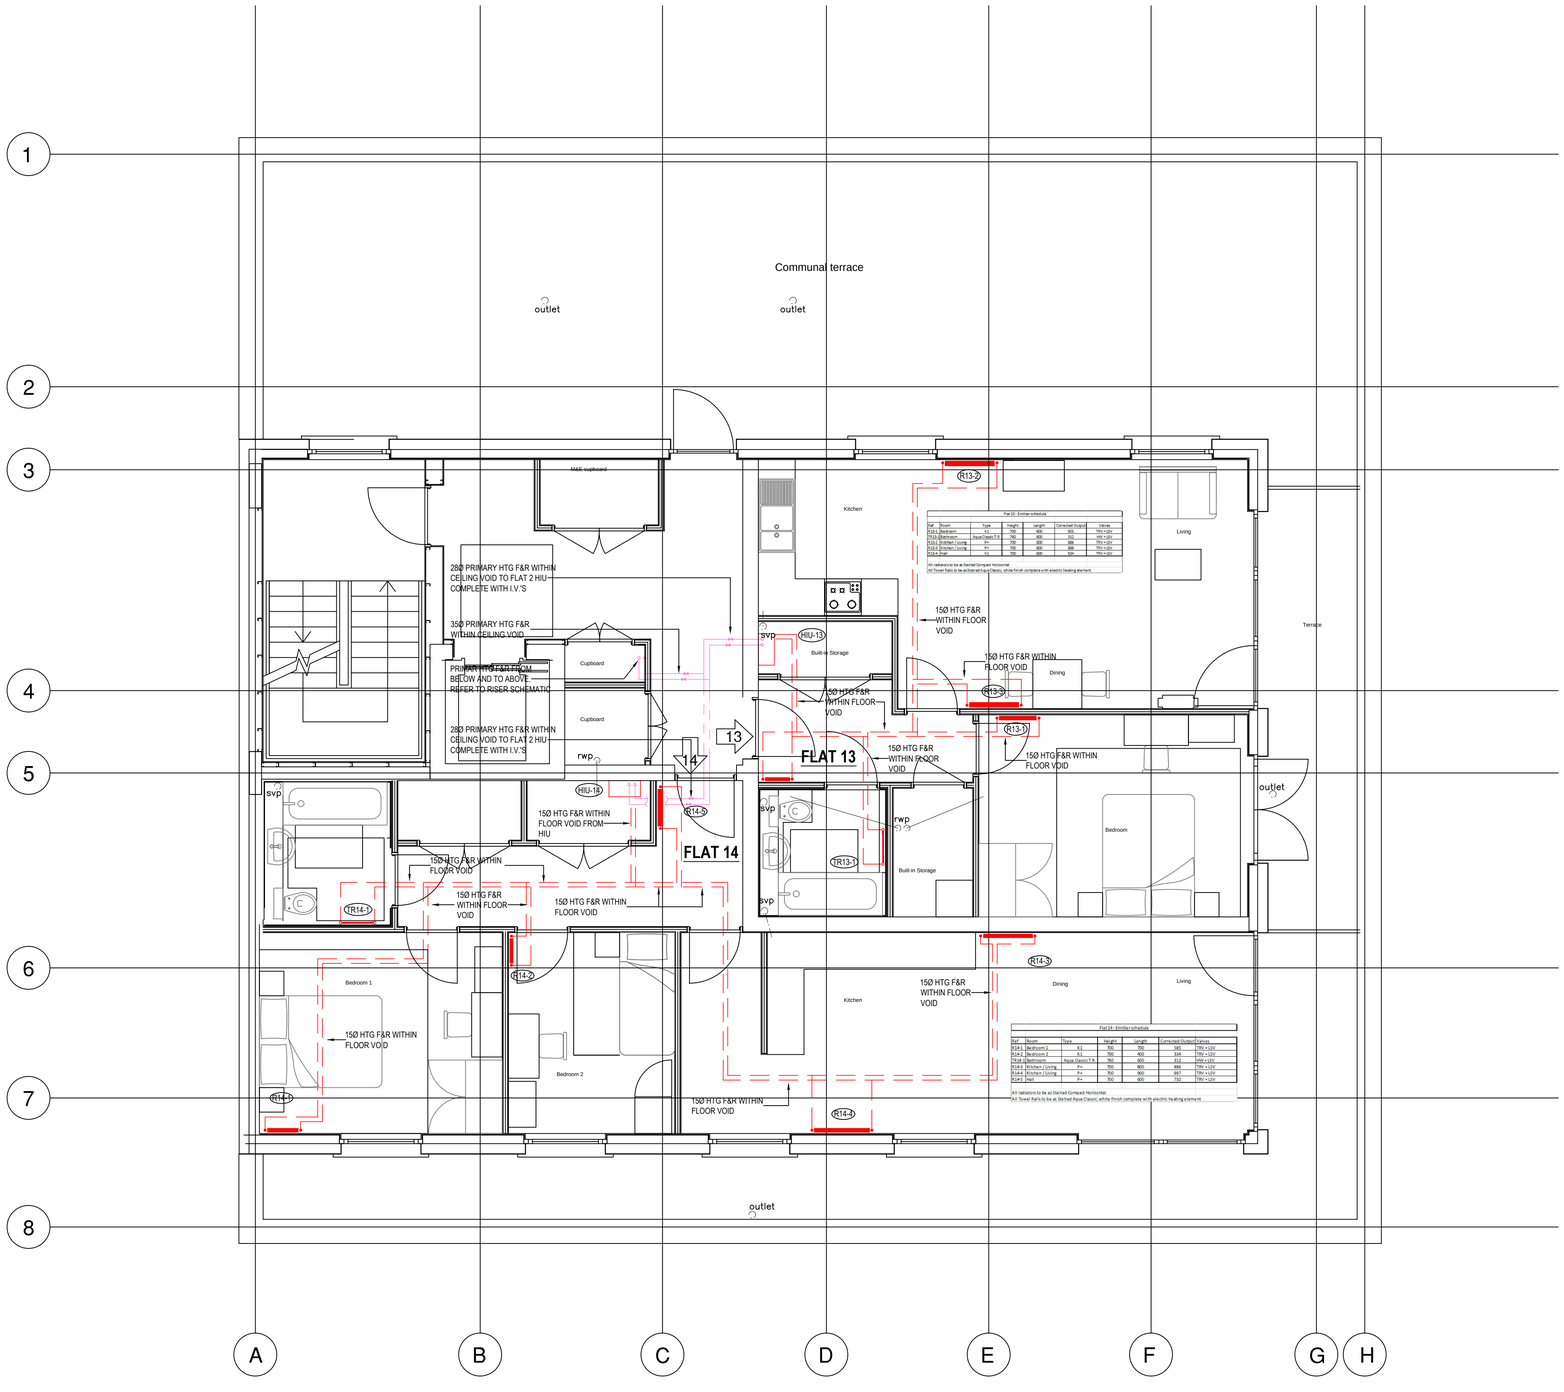

GENERAL NOTES

1. Do not scale dimensions from this drawing.
2. All contractors and sub-contractors must verify sizes and conditions on site before work commences.
3. Copyright- This drawing is copyright to **G.B Concepts (Int) Ltd** and may not be reproduced in any form whatsoever without prior express written consent.

PARTICULAR NOTES

1. All heating services are to be thermally insulated as described within the project specification.
2. All piped services passing through fire compartment walls are to be installed complete with fire collars providing 1 hour fire resistance.
3. The Contractor MUST check radiator sizes against space available BEFORE ordering.
4. All piped services are to be fully co-ordinated with ventilation services

Rev.	Description	Date	Chk'd
T	TENDER ISSUE	SEP 2017	RDJ

Client
BEAUFORT DEVELOPMENTS SOUTHERN Ltd

Services Consultant

Job
63-67 BRIGHTON ROAD
SHOREHAM BY SEA

Drawing
FOURTH FLOOR
DETAILS OF HEATING
SERVICES TO FLATS 13 &14

Scales	Date	Drawn	Checked
1/50@A1	SEP 17	RDJ	RDJ

Number	Revision
GBC/1564/MECH/M/104	T