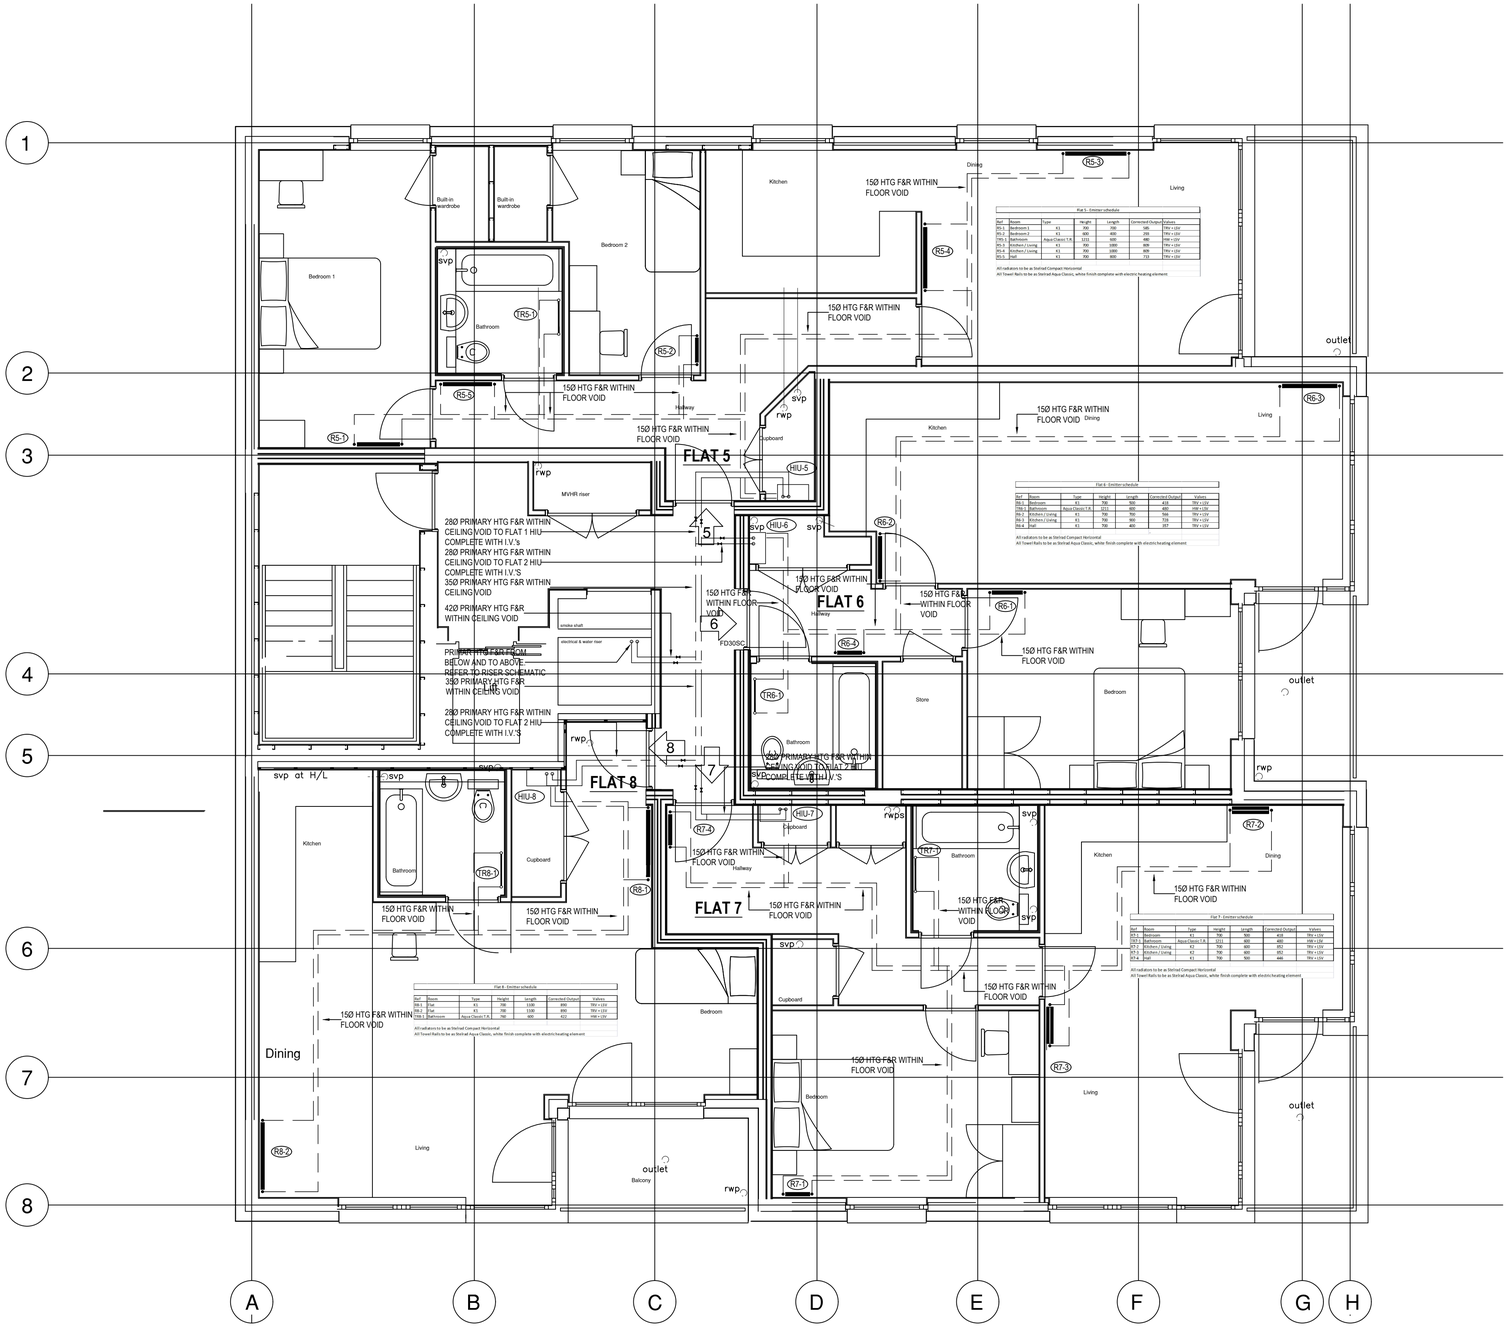

GENERAL NOTES

1. Do not scale dimensions from this drawing.
2. All contractors and sub-contractors must verify sizes and conditions on site before work commences.
3. Copyright- This drawing is copyright to **G.B Concepts (Int) Ltd** and may not be reproduced in any form whatsoever without prior express written consent.

Rev.	Description	Date	Chk'd
0	ISSUED FOR COMMENTS	SEP 2017	RDJ

Client
BEAUFORT DEVELOPMENTS SOUTHERN Ltd

Services Consultant

G.B. CONCEPTS (INT) LTD
Building Services for the Future

Job
63-67 BRIGHTON ROAD
SHOREHAM BY SEA

Drawing
SECOND FLOOR
DETAILS OF HEATING
SERVICES TO FLATS 5 - 8

Scales	Date	Drawn	Checked
1/50@A1	SEP 17	RDJ	RDJ

Number	Revision
GBC/1564/MECH/M/102	0