


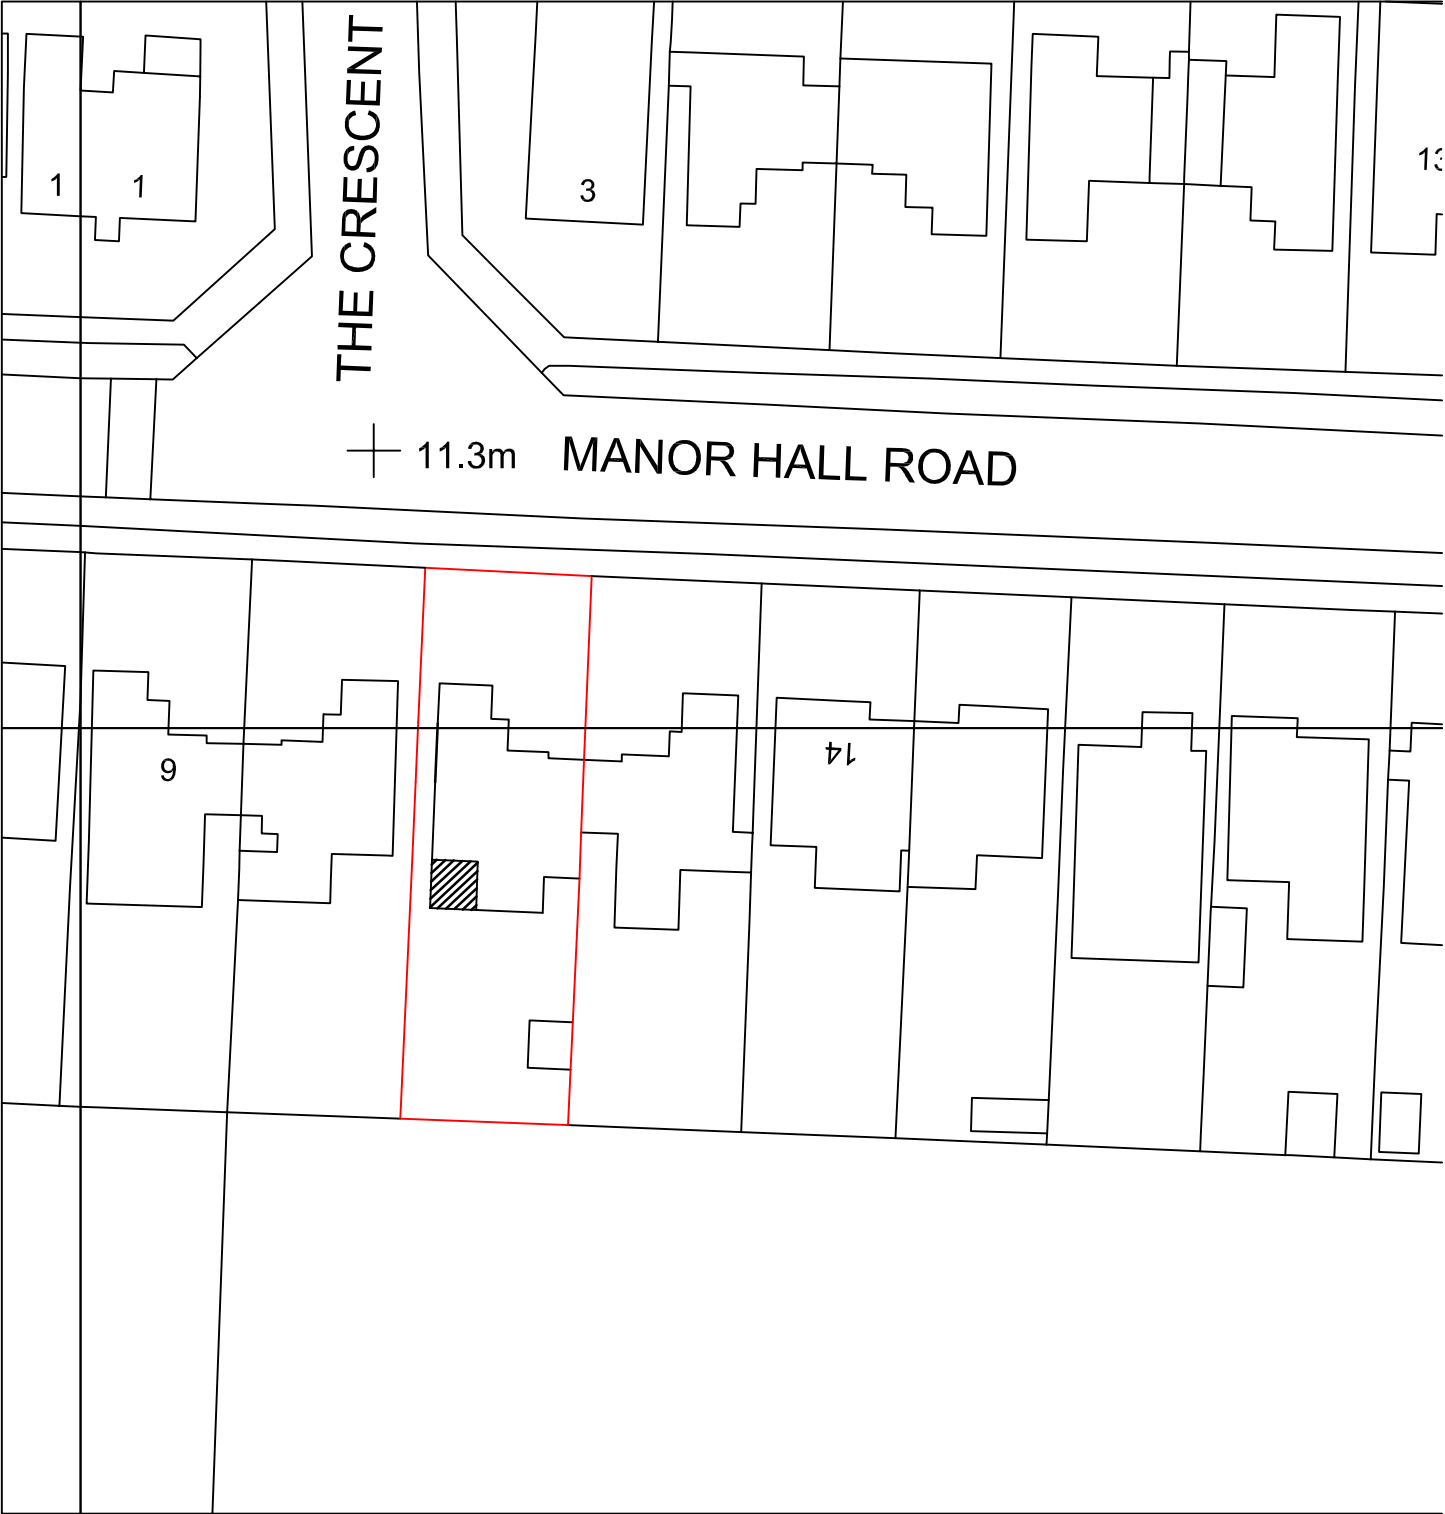

0

20

40

60

80

Metres
10 Manor Hall Road
Southwick
Block Plan 1:500
A4 Paper