DO NOT SCALE FROM THIS DRAWING



North Elevation

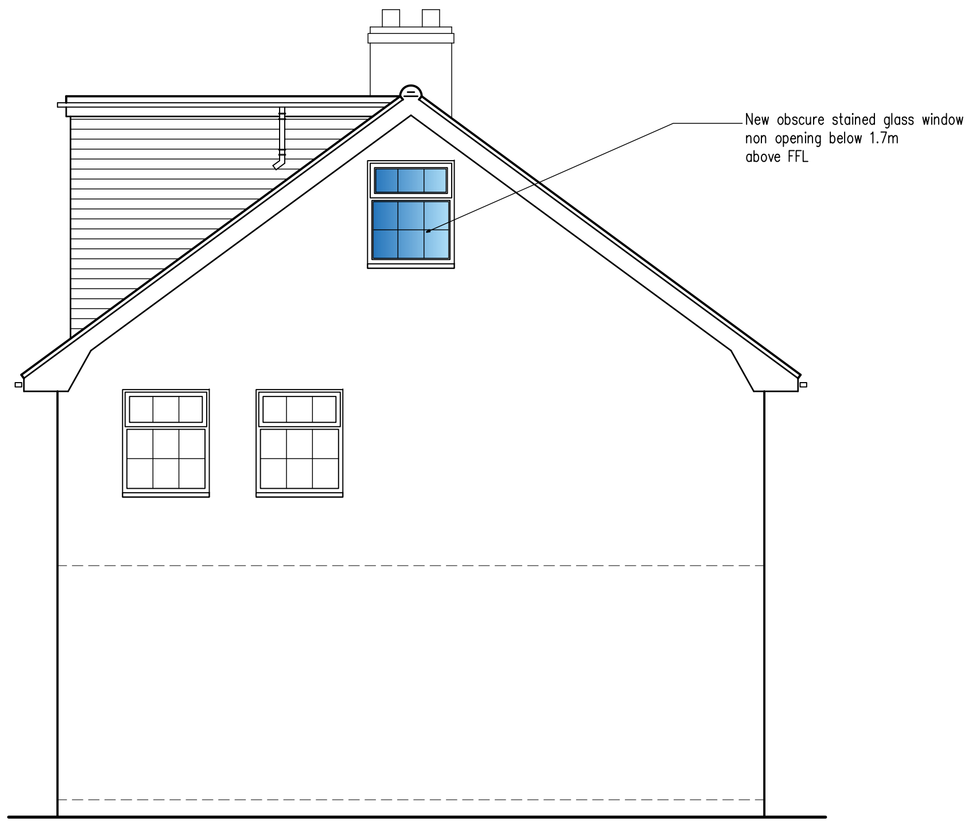

East Elevation

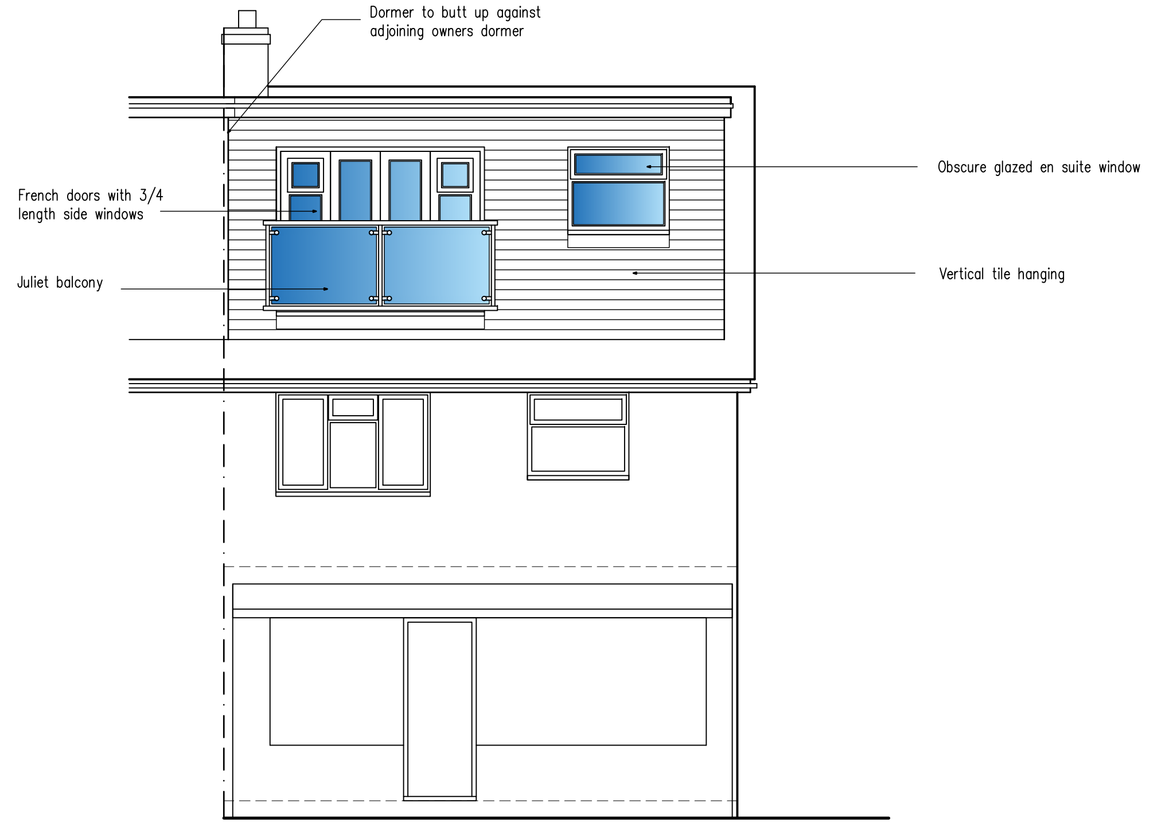

South Elevation

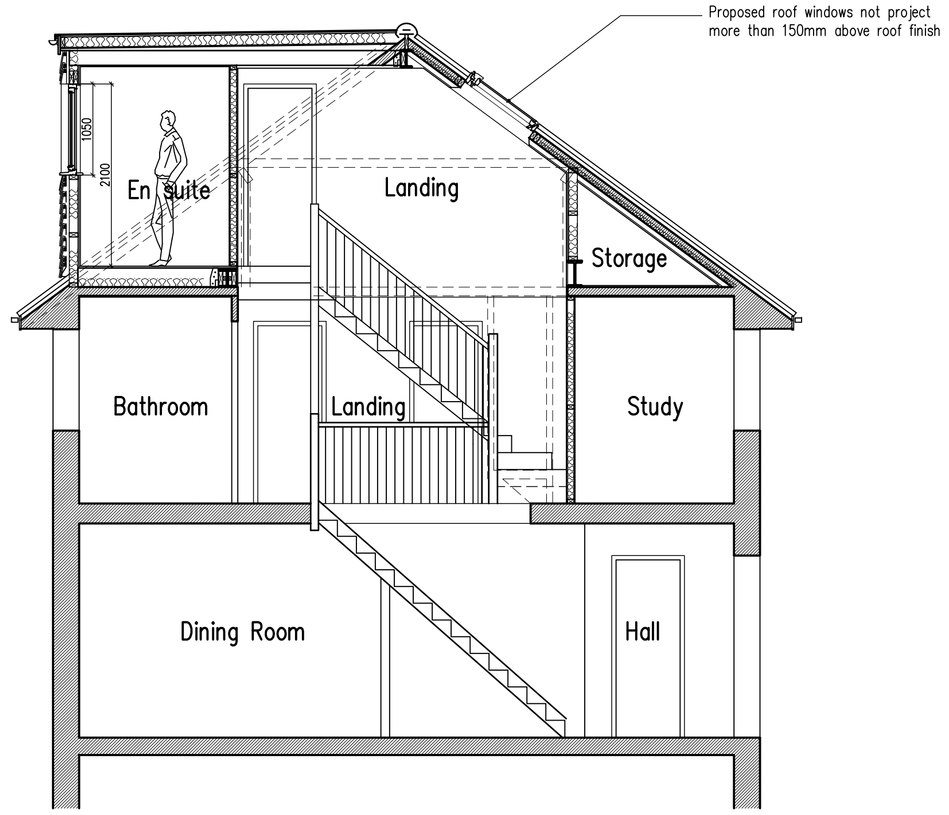

Section A-A

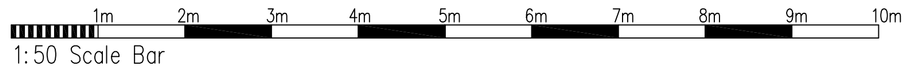

A	22.08.19	Roof window noted added

Proposed Conversion Of Roof Space at: 36 Greenacres, Shoreham-By-Sea, West Sussex

rja Planning & Building Consultants Ltd.
1st Floor
10 High Street
Shoreham-By-Sea
West Sussex BN43 5DA
t: 01273 467297 mob: 07971 375739
e: rex@rjapbc.co.uk web: www.rjapbc.co.uk

Chartered Institute of Architectural Technologists

PROJECT: 36 Greenacres, Shoreham-By-Sea

DRAWING TITLE: Proposed Elevations & Section

CLIENT: K Willis & L Nicholson

DWG NO: 19750-02

REVISION: A

SCALE: 1:50 @ A1

DATE: 13.08.19

DRAWN: rex