DO NOT SCALE FROM THIS DRAWING

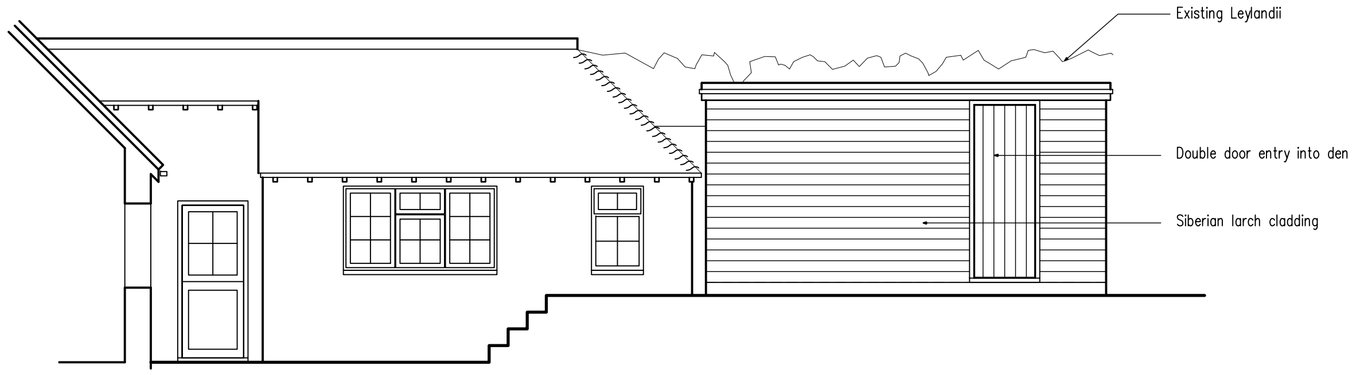

West Elevation

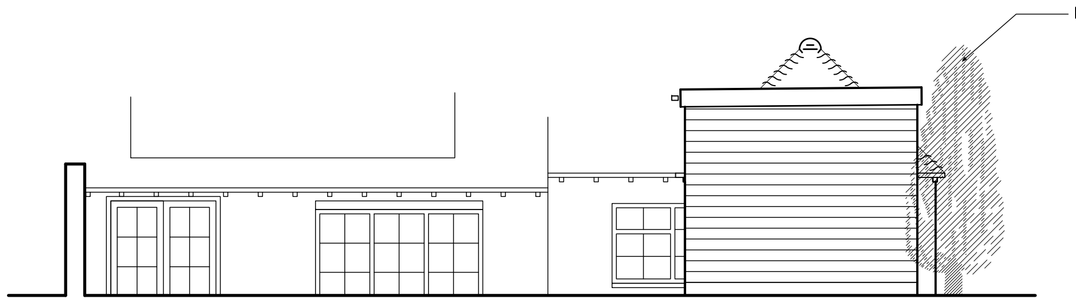

South Elevation

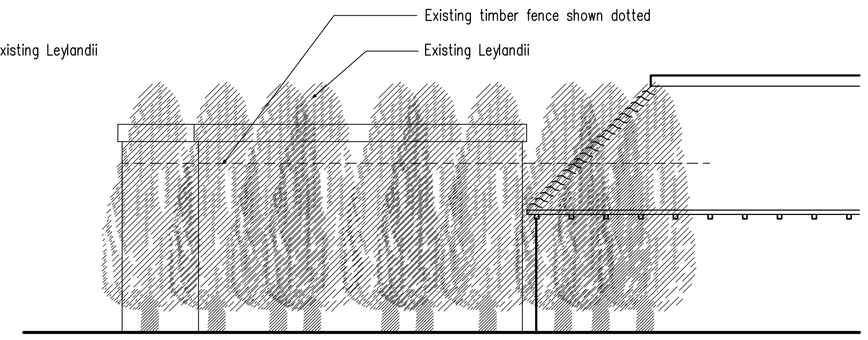

East Elevation

Block Plan

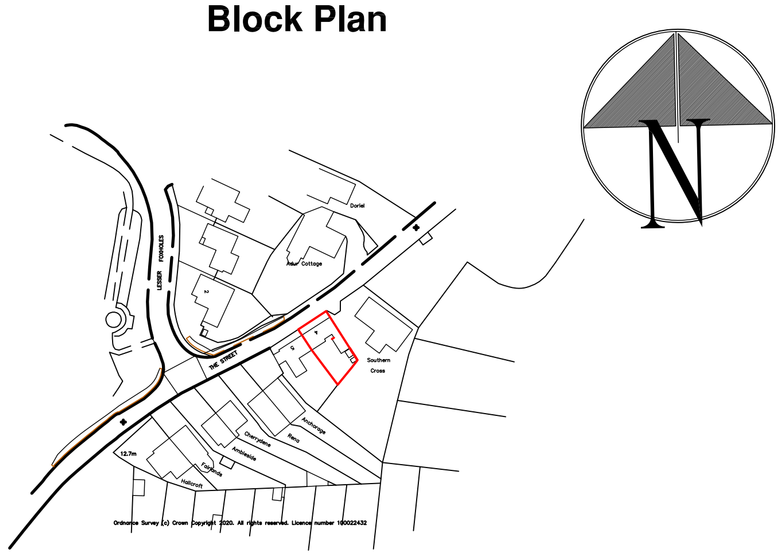

Location Plan

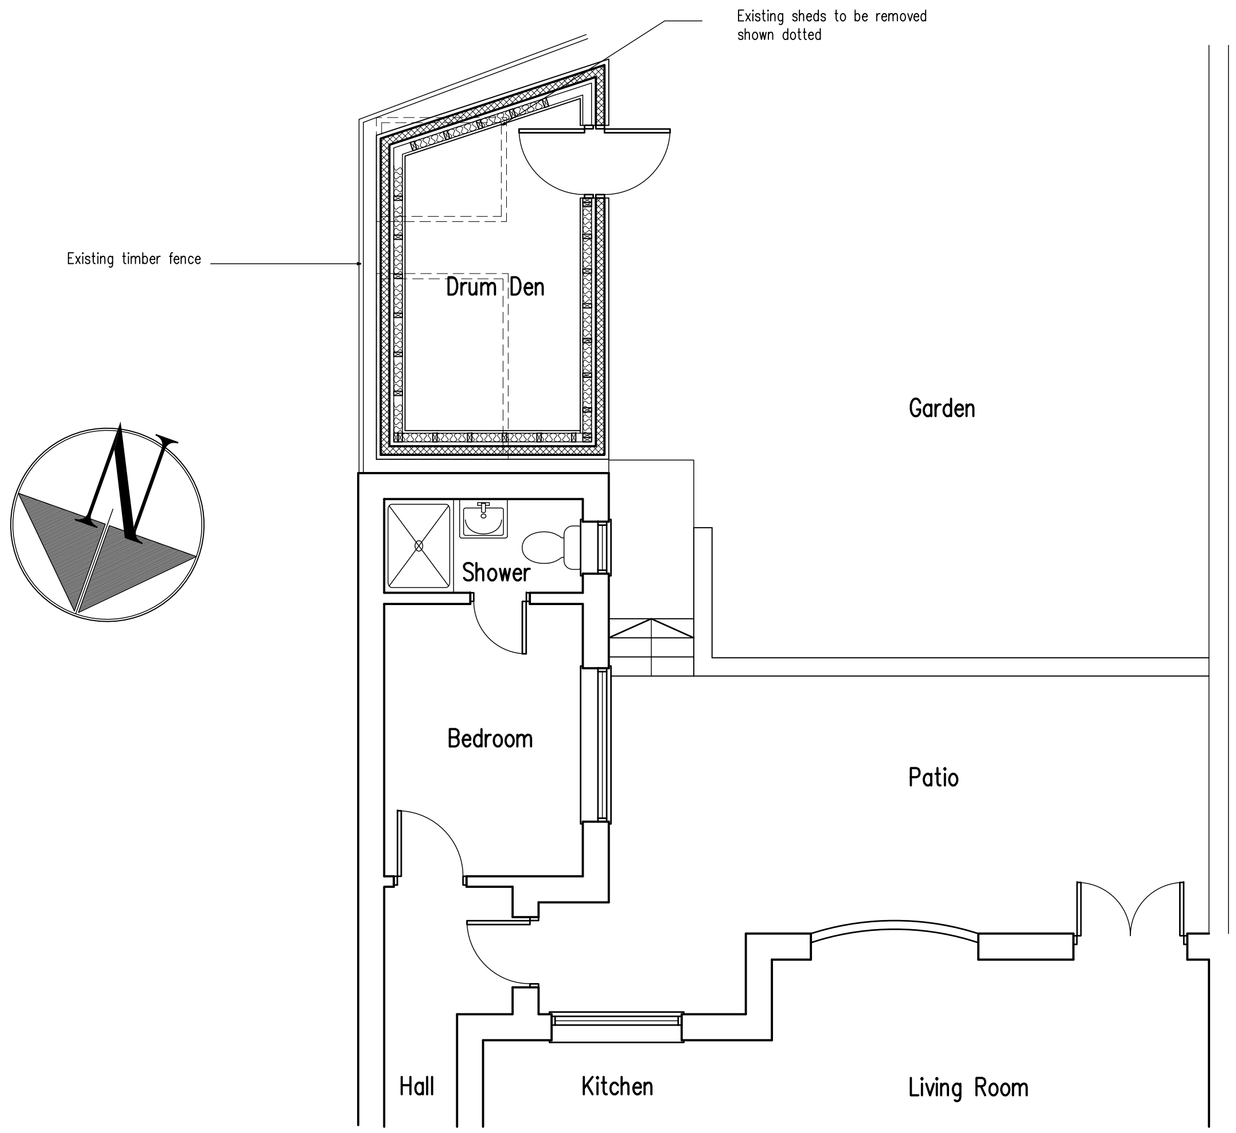

Part Ground Floor Plan

1m 2m 3m 4m 5m 6m 7m 8m 9m 10m
1:50 Scale Bar

10m 20m 30m 40m
1:500 Scale Bar

10m 20m 30m 40m 50m
1:1250 Scale Bar

A	24.3.20	Floor plan increased, window removed, double door added

Proposed Drum Den at: 4 The Street, Shoreham-By-Sea, West Sussex

rja Planning & Building Consultants Ltd.
1st Floor
10 High Street
Shoreham-By-Sea
West Sussex BN43 5DA
t: 01273 467297 mob: 07971 375739
e: rex@rjapbc.co.uk web: www.rjapbc.co.uk

Chartered Institute of Architectural Technologists

PROJECT: 4 The Street, Shoreham-by-Sea, West Sussex
DRAWING TITLE: Proposed Floor Plans & Elevations
CLIENT: Mr J. Campfield
DWG NO: DWG-02
REVISION: A
SCALE: 1:50 @ A1
DATE: 12.02.20
DRAWN: rex