




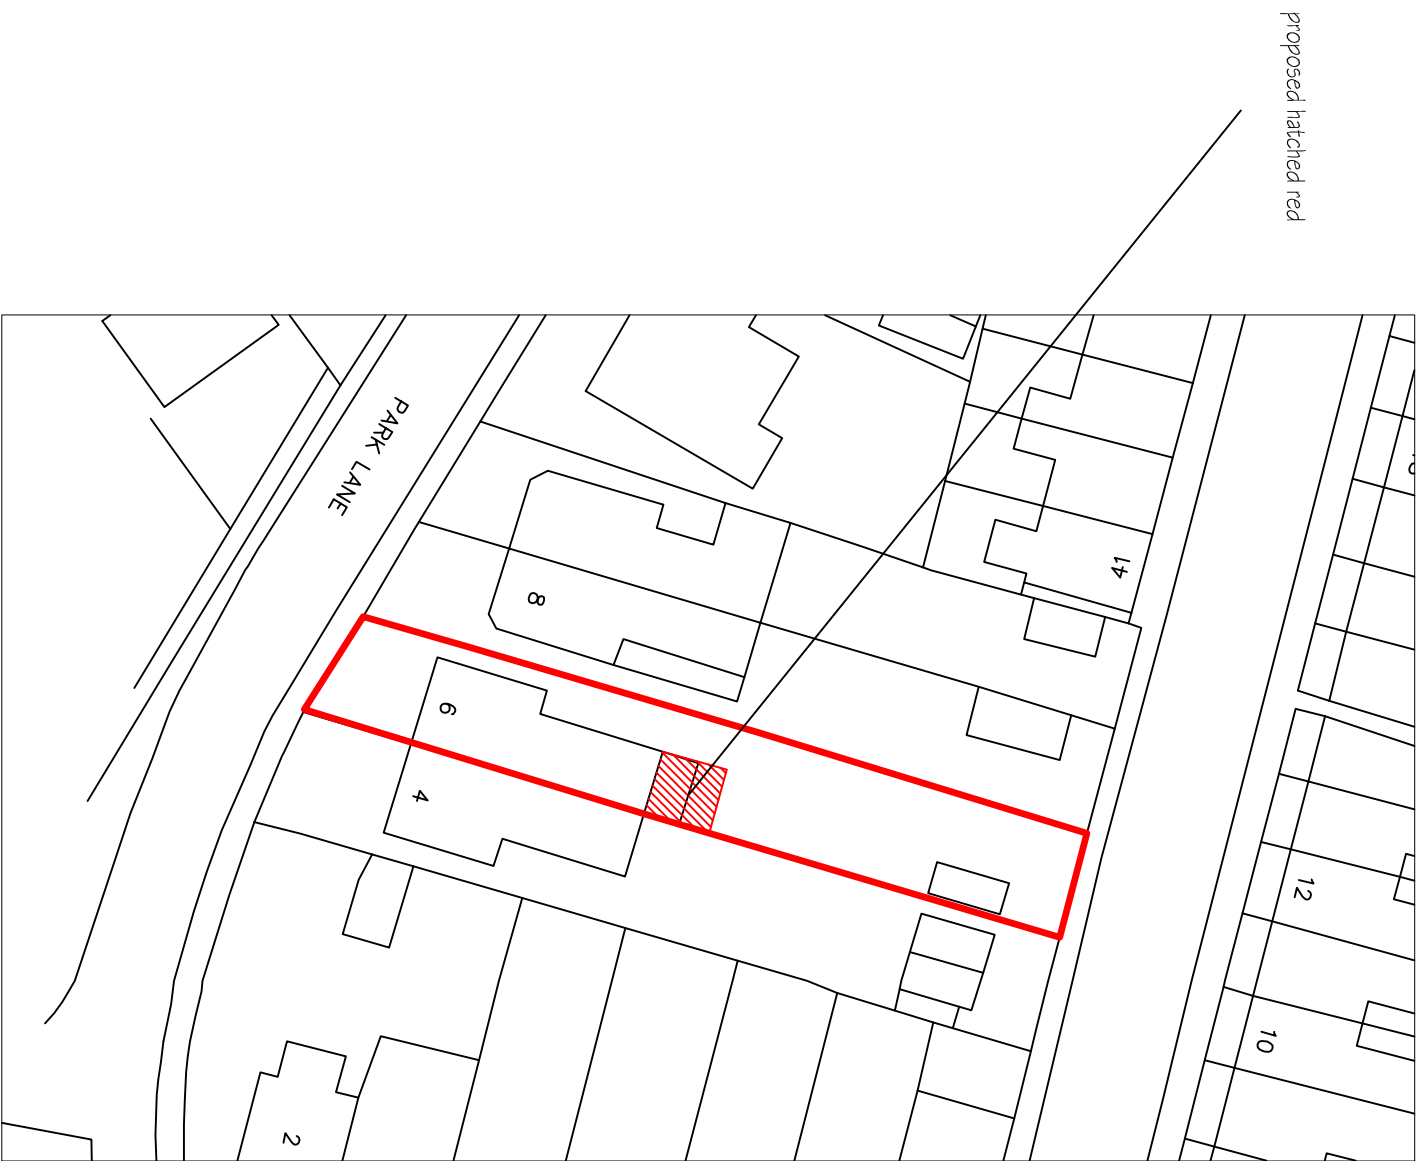


proposed hatched red


BLOCK PLAN 1:500

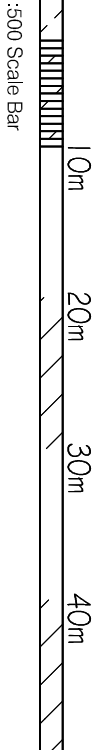


1:500 Scale Bar

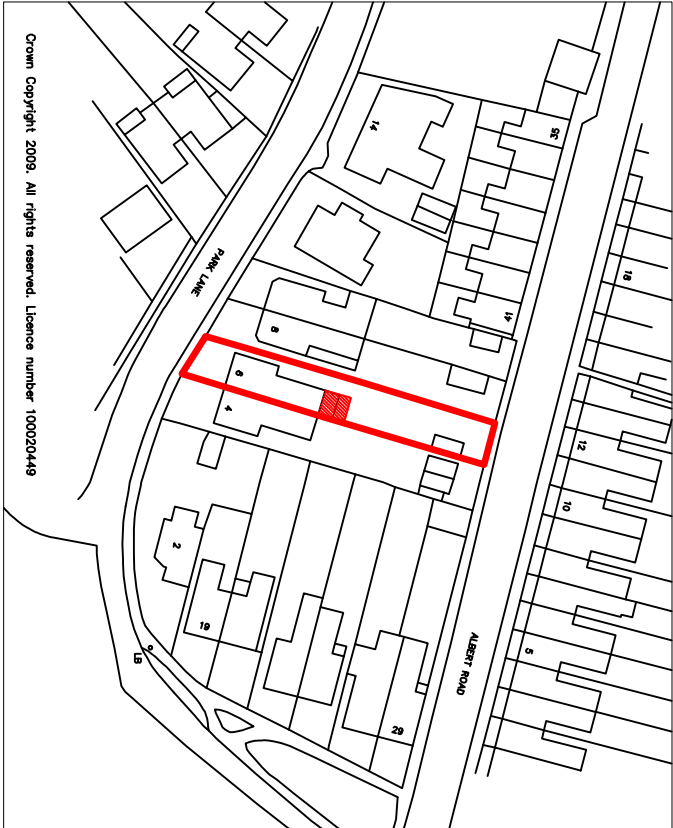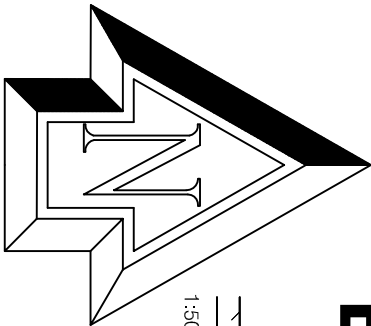

Location PLAN 1:1250

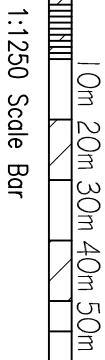

1:1250 Scale Bar

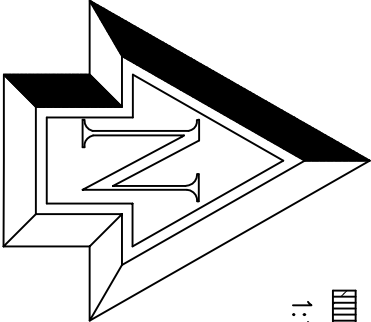

Note: All dimensions to be checked on site.

Copyright of:

BJW

Architectural & Planning Services
7 Erringham Rd
Shoreham By Sea
West Sussex
BN43 5NQ
01273 441009
07856899101
e-mail: benw@bjwarchitectural.co.uk
website: bjwarchitectural.co.uk

Project:

Proposed works at:
6 Park Lane Southwick

Title:

BLOCK & Location PLAN

Client:

Scale: 1:500, 1:1250 @ A3 paper size

Date: 17.8.2026

Drawn: BJW

Dwg. No.

04

Rev'n